105187006 F site Fig 2 10-05

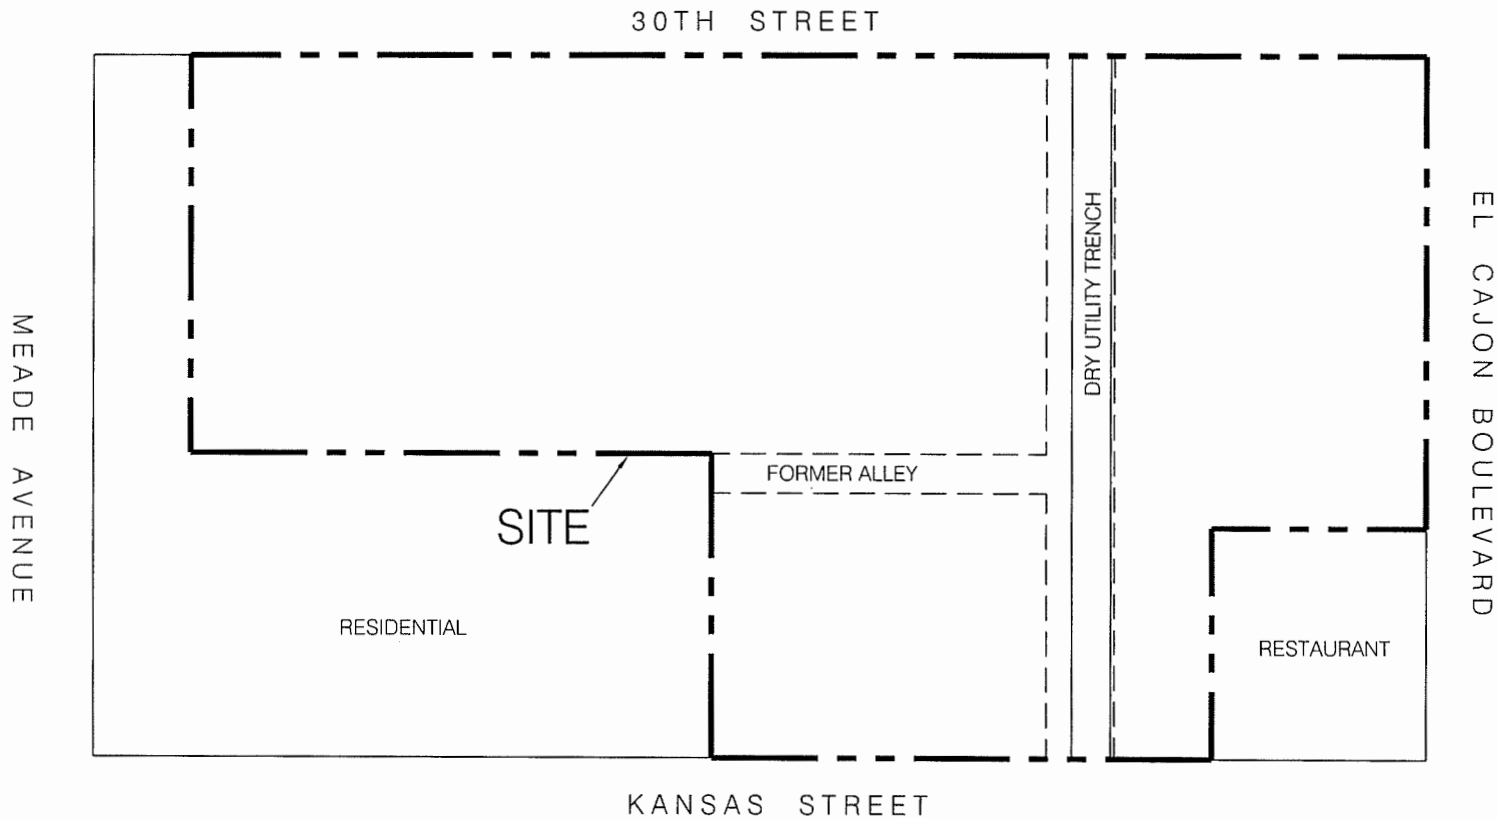

NOTE: ALL DIMENSIONS ARE APPROXIMATE.

Ninyo & Moore

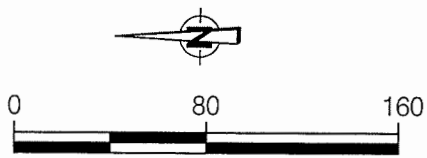

SITE PLAN

RENAISSANCE AT NORTH PARK
30 TH STREET AND EL CAJON BOULEVARD
SAN DIEGO, CALIFORNIA

PROJECT NO.	DATE
105187006	11/05

FIGURE 2