ALL IDEAL DESIGNS, ARRANGEMENTS AND PLANS INDICATED OR REPRESENTED BY THE DRAWING ARE OWNED BY AND THE PROPERTY OF TUCKER SADLER & ASSOCIATES, AIA ARCHITECTS AND PLANNING CONSULTANTS, AND WERE CREATED, EVOLVED AND DEVELOPED FOR USE ON AND IN CONNECTION WITH THE SPECIFIED PROJECT. NONE OF SUCH IDEAL DESIGNS, ARRANGEMENTS AND PLANS INDICATED, REPRESENTED, EVOLVED OR DEVELOPED FOR USE ON AND IN CONNECTION WITH THE SPECIFIED PROJECT, OR OTHERWISE, MAY BE USED BY OR DISCLOSED TO ANY PERSON, FIRM OR CORPORATION FOR ANY PURPOSE WHATSOEVER WITHOUT THE WRITTEN PERMISSION OF TUCKER SADLER NOBLE CASTRO ARCHITECTS. FILING THESE DRAWINGS OR SPECIFICATIONS WITH ANY PUBLIC AGENCY IS NOT PUBLICATION OF SAME AND NO COPYING, REPRODUCTION OR USE THEREOF IS PERMISSIBLE WITHOUT THE CONSENT OF TUCKER SADLER & ASSOCIATES.

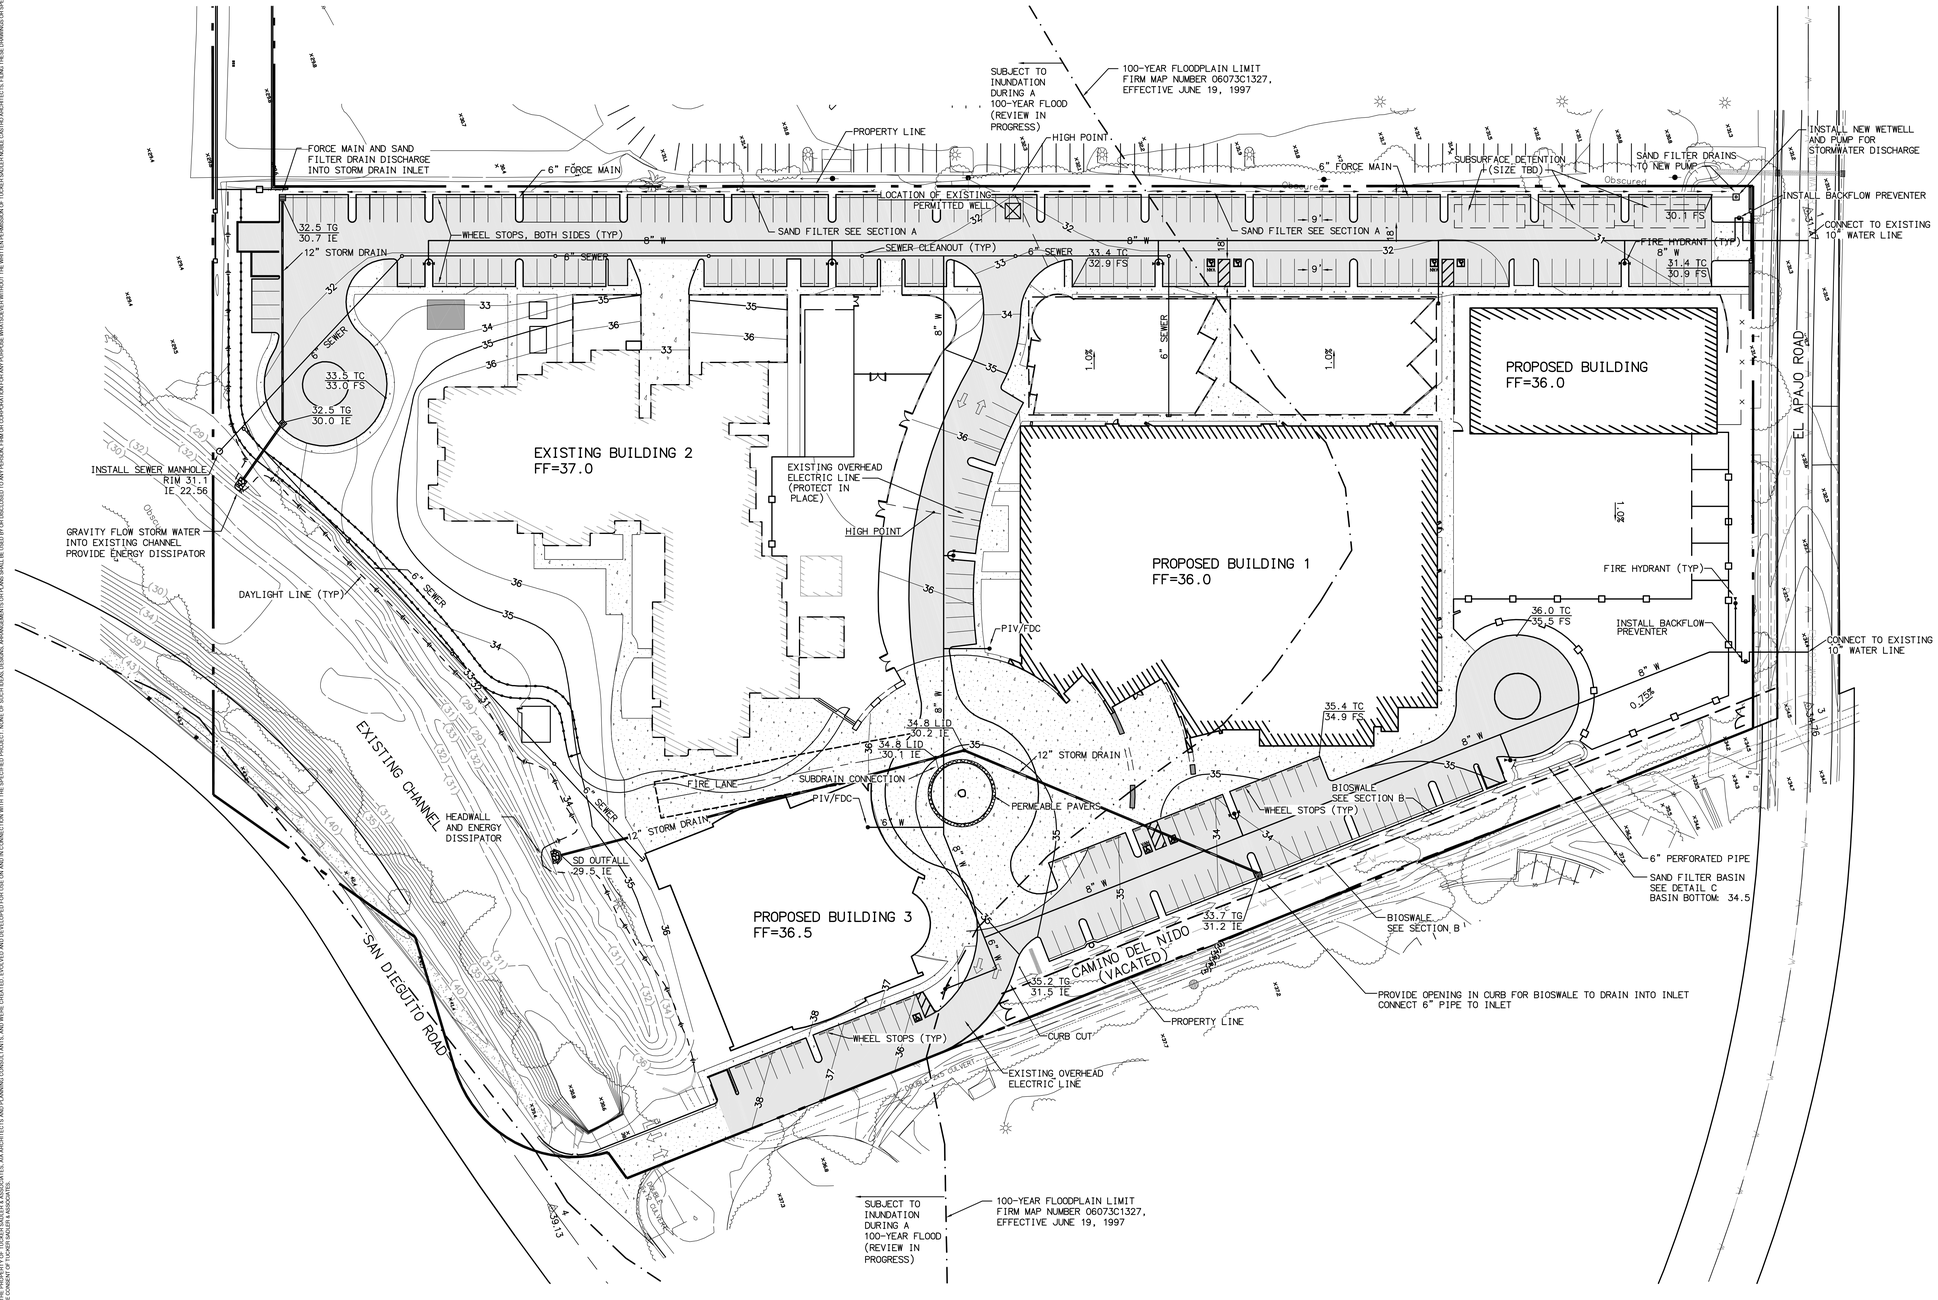

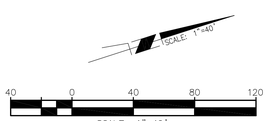

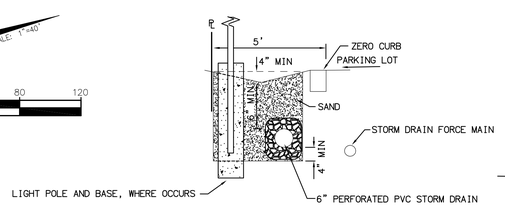

SECTION A
SAND FILTER
NOT TO SCALE

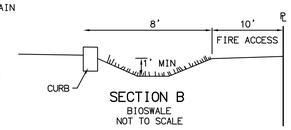

SECTION B
BIOSWALE
NOT TO SCALE

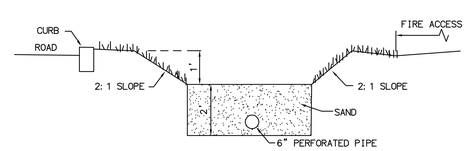

SECTION C
SAND FILTER BASIN
NOT TO SCALE

LEGEND

EXISTING CONTOUR	(212)
AC PAVING	
CONCRETE	
BIOSWALE	
SAND FILTER	
PROPOSED CONTOUR	35
PROPOSED WATER LINE	3"W
PROPOSED SEWER LINE	6"S
PROPOSED STORM DRAIN	
PROPOSED STORM DRAIN INLET	
FIRE HYDRANT	
FIRE DEPARTMENT CONNECTION	
PROPOSED SEWER MANHOLE	
SEWER CLEAN OUT	
BACKFLOW PREVENTER	

TUCKER SADLER
225 BROADWAY SUITE 1700
SAN DIEGO, CALIFORNIA 92101
619.236.1662 FAX 619.236.9267

Helen Woodward Animal Center

6461 El Apajo Road
Rancho Santa Fe, CA 92067

APPROVED	DATE
-	-
-	-

ISSUED/ REVISIONS	DATE
5TH MUP SUBMITTAL	01-03-08
-	-
-	-
-	-
-	-
-	-
-	-
-	-
-	-
-	-
-	-

ARCHITECT OF RECORD:

SHEET TITLE:

GRADING AND DRAINAGE PLAN

PROJECT NUMBER:	DRAWN BY:
25-102671	JAR
DATE: 01/29/08	CHECKED BY:
DRAWING NUMBER: SHEET: OF: -	DRAWING NUMBER: C-1

H:\PDATA\25102671\CADD\LAND\DIV\MUP\GRADING PLAN.DWG SCOTTDAVIS 8/21/08 9:34 am

H:\PDATA\25102671\CADD\Land\Div\MUP\ Grading Plan.dwg 08/21/08 9:34