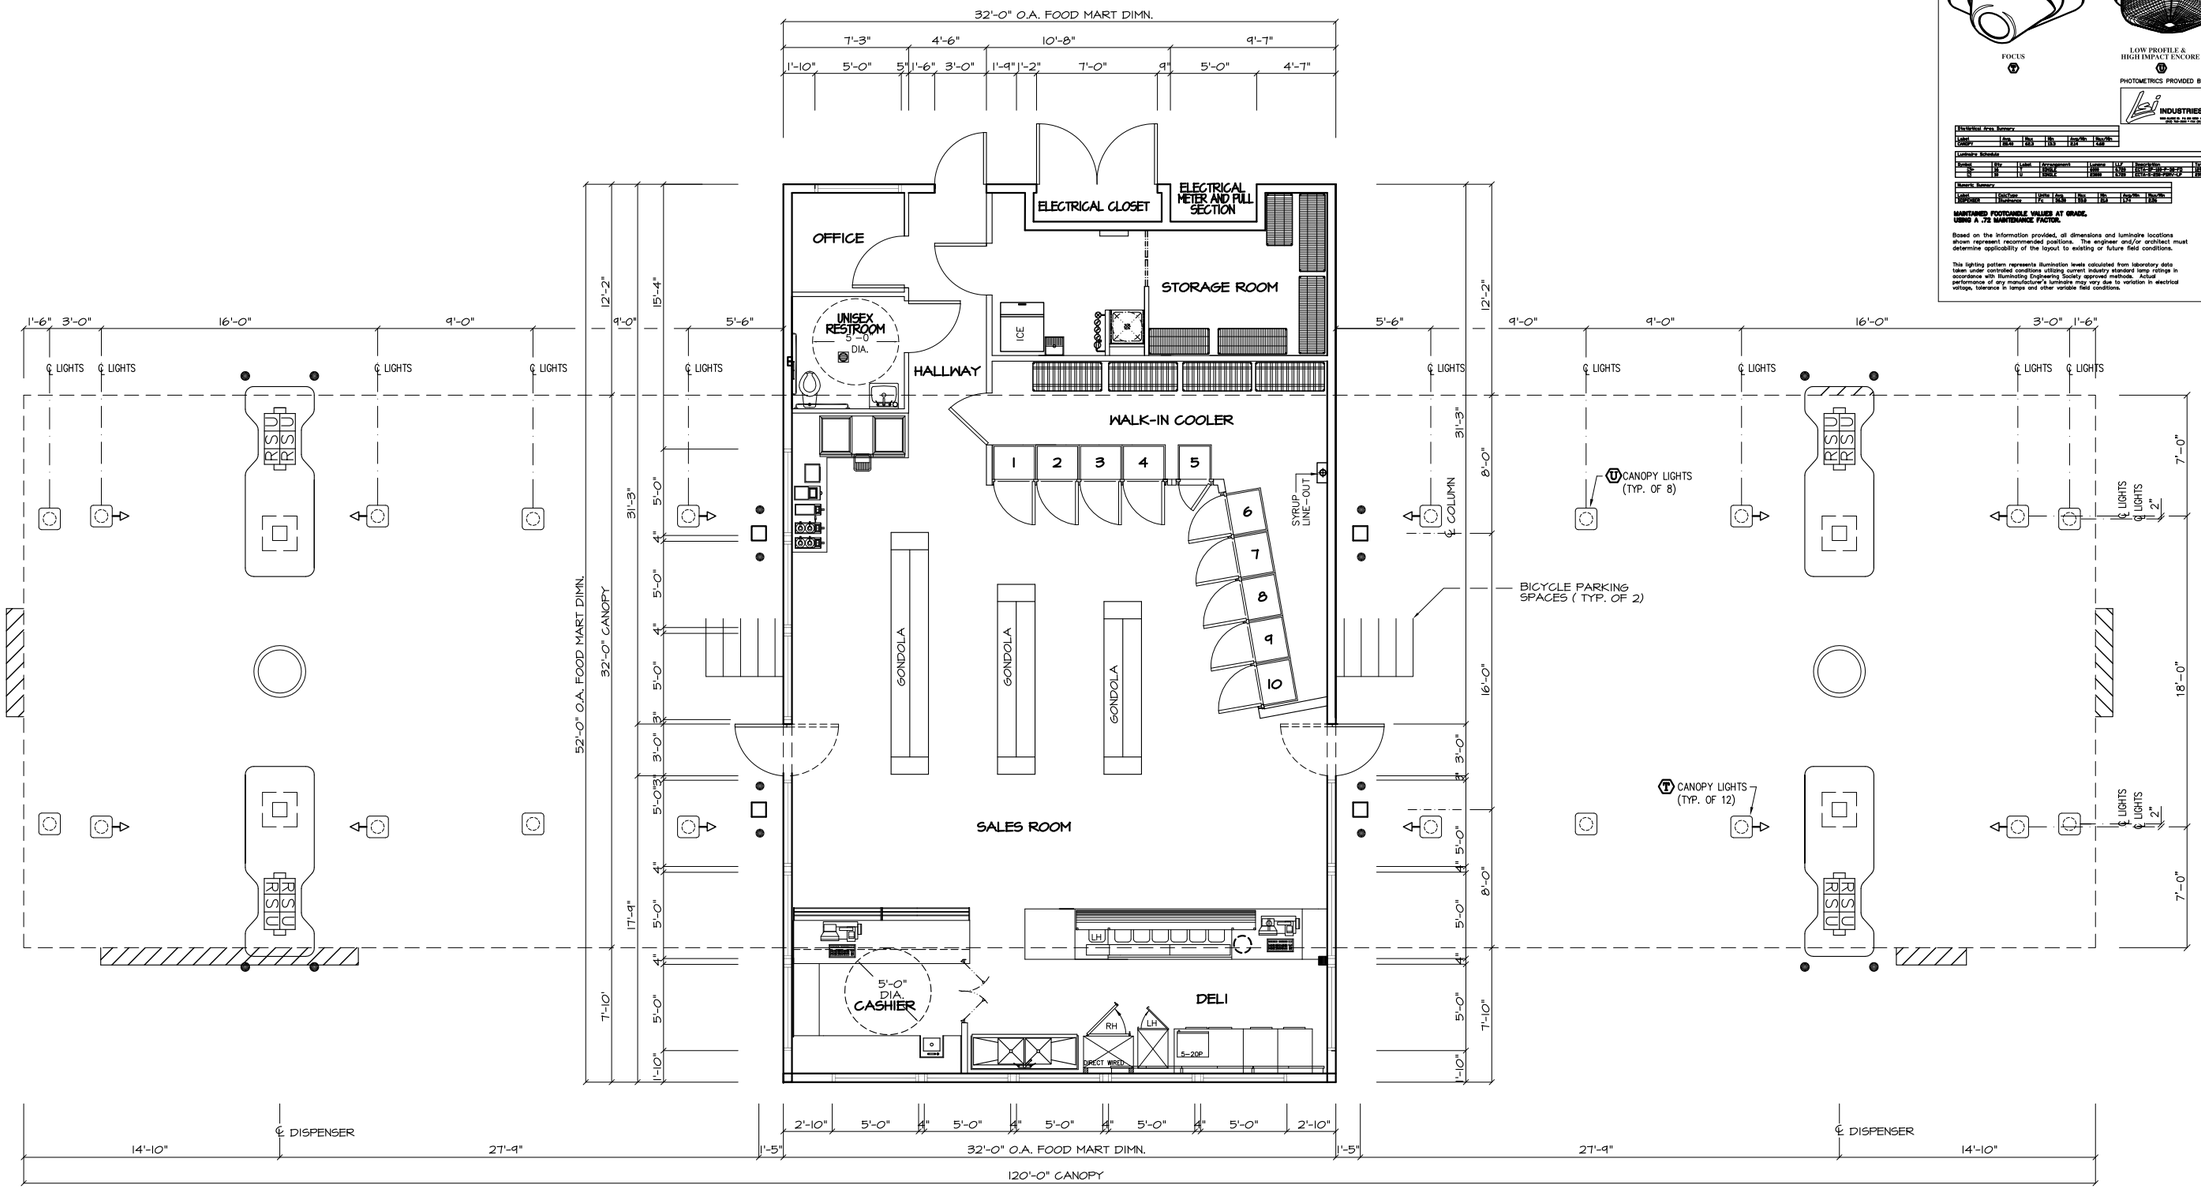

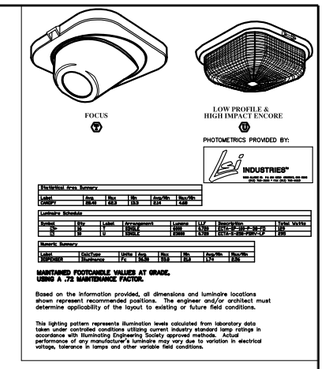

BUILDING FLOOR PLAN

1 / A-2

SCALE: 1/4"=1'-0"

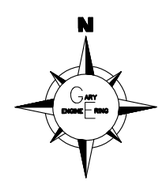

REGISTERED PROFESSIONAL ENGINEER
ROBERT G. FAUDOA
No. C 21,734
CIVIL
STATE OF CALIFORNIA

EXPIRATION 09-30-09

DIG ALERT

SECTION 4216/4217 OF THE GOVERMENT CODE REQUIRES A DIGALERT IDENTIFICATION NUMBER BE ISSUED BEFORE A "PERMIT TO EXCAVATE" WILL BE VALID. FOR YOUR DIGALERT I.D. NO. CALL UNDERGROUND SERVICE ALERT AT TOLL FREE 1-800-422-4133 TWO WORKING DAYS BEFORE YOU DIG

APPROVAL RECORD

MILESTONE	DATE	APPROVAL		
ISSUED FOR C.U.P.	06/14/06	GARY ENG.	RGF/JR	
ISSUED FOR PUBLIC REVIEW	08/05/08	GARY ENG.	RGF/JR	
ISSUED FOR GEN. BID				
ISSUED FOR CONSTRUCT.				
RECORD DRAWING				

REVISIONS

NO.	DATE.	REVISED	REV. BY	APP.
1	02-13-07	REVISED PER COUNTIES SCOPING LETTER DATE 10-25-06	J.V.	G.E

PROPRIETARY AND CONFIDENTIAL INFORMATION

THIS DOCUMENT AND THE INFORMATION HEREIN RELATING TO GARY ENGINEERING, INC. AND ITS CLIENT HAS BEEN FURNISHED IN CONFIDENCE FOR THE PRIVATE USE OF AUTHORIZED PERSONNEL. NO PART HEREOF SHALL BE COPIED, DUPLICATED, DISTRIBUTED, DISCLOSED, OR MADE AVAILABLE TO OTHERS OR USED TO ANY EXTENT WHATSOEVER EXCEPT AS EXPRESSLY AUTHORIZED IN WRITING BY GARY ENGINEERING, INC. AND ITS CLIENT. ANY PERSON, FIRM, OR CORPORATION RECEIVING THIS DOCUMENT, HOWEVER OBTAINED, SHALL BY VIRTUE HEREOF BE DEEMED TO HAVE AGREED TO THE FOREGOING RESTRICTIONS.

GE **GARY ENGINEERING, INC.**
4901 Morena Boulevard, Suite 304
San Diego, California 92117
Telephone (858) 483-0620 Fax 483-2943

JAMACHA GROUP INC.
STARCO FOOD MART
BUILDING FLOOR PLAN
9578 JAMACHA BLVD
SPRING VALLEY, CA 91977

SCALE 1/4"=1'-0"	JOB NO. JAM-001	APPROVED
DRAWN BY JV	ORIGIN DATE 05/29/06	DRAWING NO. A-2
CHECKED BY RGF	PLOT DATE 07/31/08	SHEET 4 OF 6

M:\JAMACHA GROUP\A-2 SCALE: 1/4"=1'-0"

S06-026; LOG NO. 06-19-021