TES:

NO BUILDINGS OR STRUCTURES EXIST WITHIN THE 15-FOOT PERIMETER FROM THE PROJECT BOUNDARIES.

ENT NOTES:

ED OPEN SPACE EASEMENT
PRESERVATION OF STEEP
.

ED OPEN SPACE EASEMENT
PRESERVATION OF STEEP
BIOLOGICAL RESOURCES.

HT TO CONSTRUCT, INSTALL
ERLINES, SEPTIC DISPOSAL
ES (OVERHEAD AND UNDER-
TED APPURTENANCES OVER
EASEMENT ("A" EASEMENT).

G PLAN NOTE:

LLOW FOR FULL AND ADEQUATE DISCRETIONARY REVIEW
NT PROJECT. THE PROPERTY OWNER ACKNOWLEDGES
VAL OF THIS PLAN DOES NOT CONSTITUTE AND APPROVAL
HOWN HEREON, AND AGREES TO OBTAIN A VALID GRADING
SUCH ACTIVITY.

OT WIDE DRIVEWAYS FROM PRIVATE ROADS TO PADS.

C COMPANY FOR GUY POLES
CTOBER 28, 1980 AS FILE

ANNOT BE PLOTTED.

:

ANDARD CONDITIONS TO ALLOW THE FOLLOWING:

DIUS OF PRIVATE ROAD.

AY EXCEED 300 FEET.

WORK

NEER OF WORK
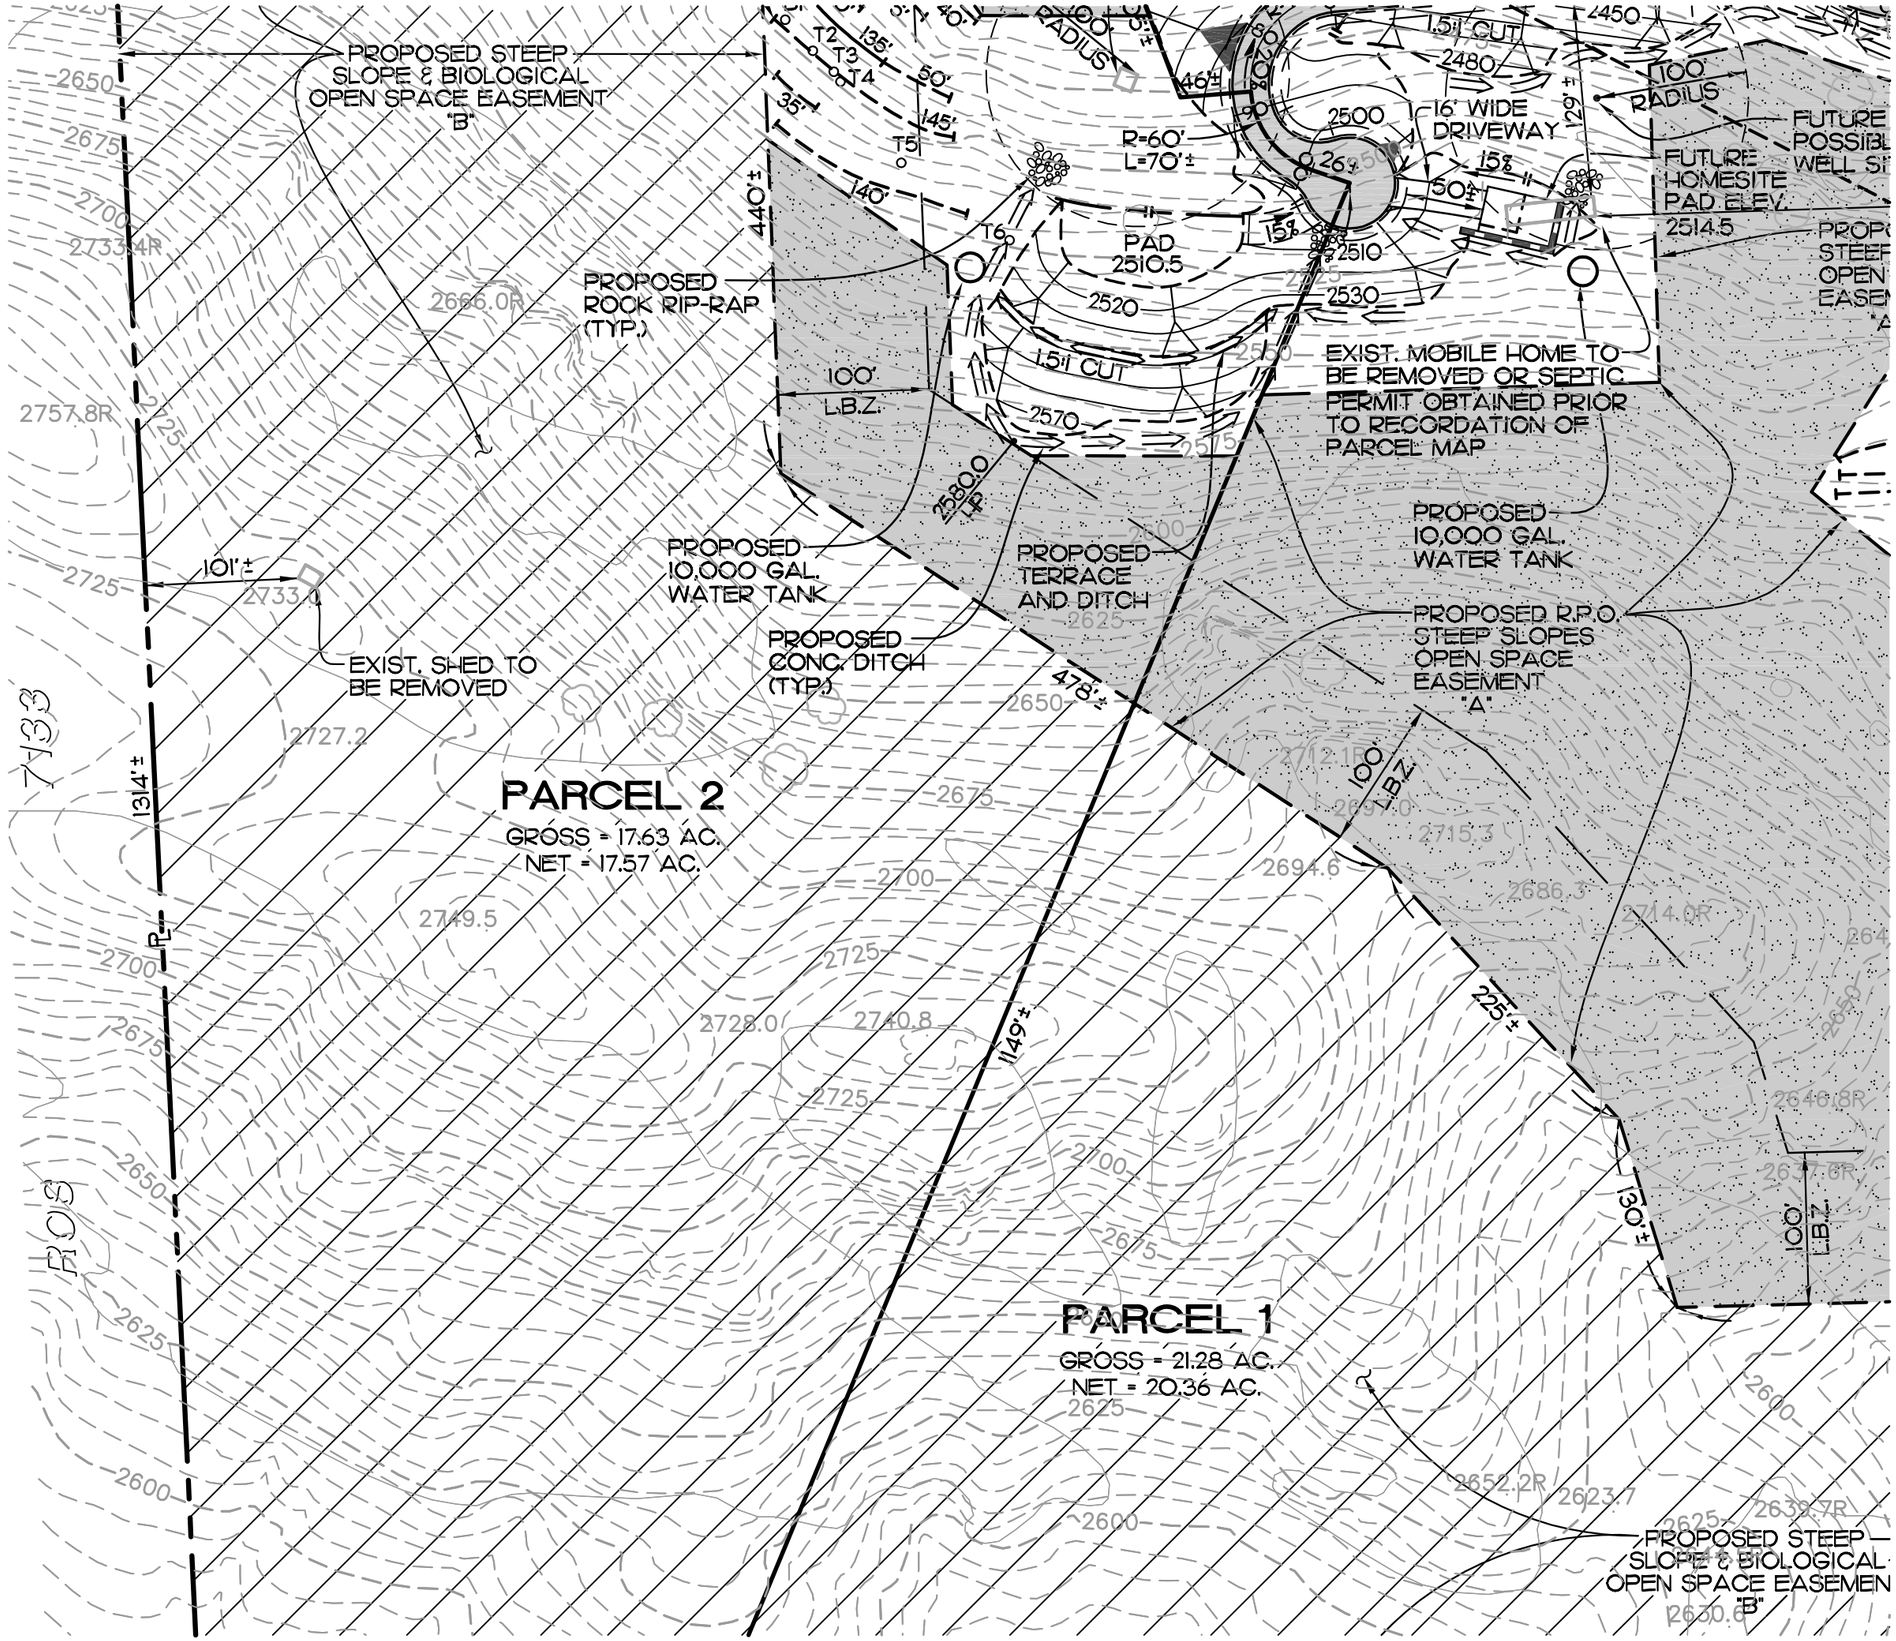
Due associates