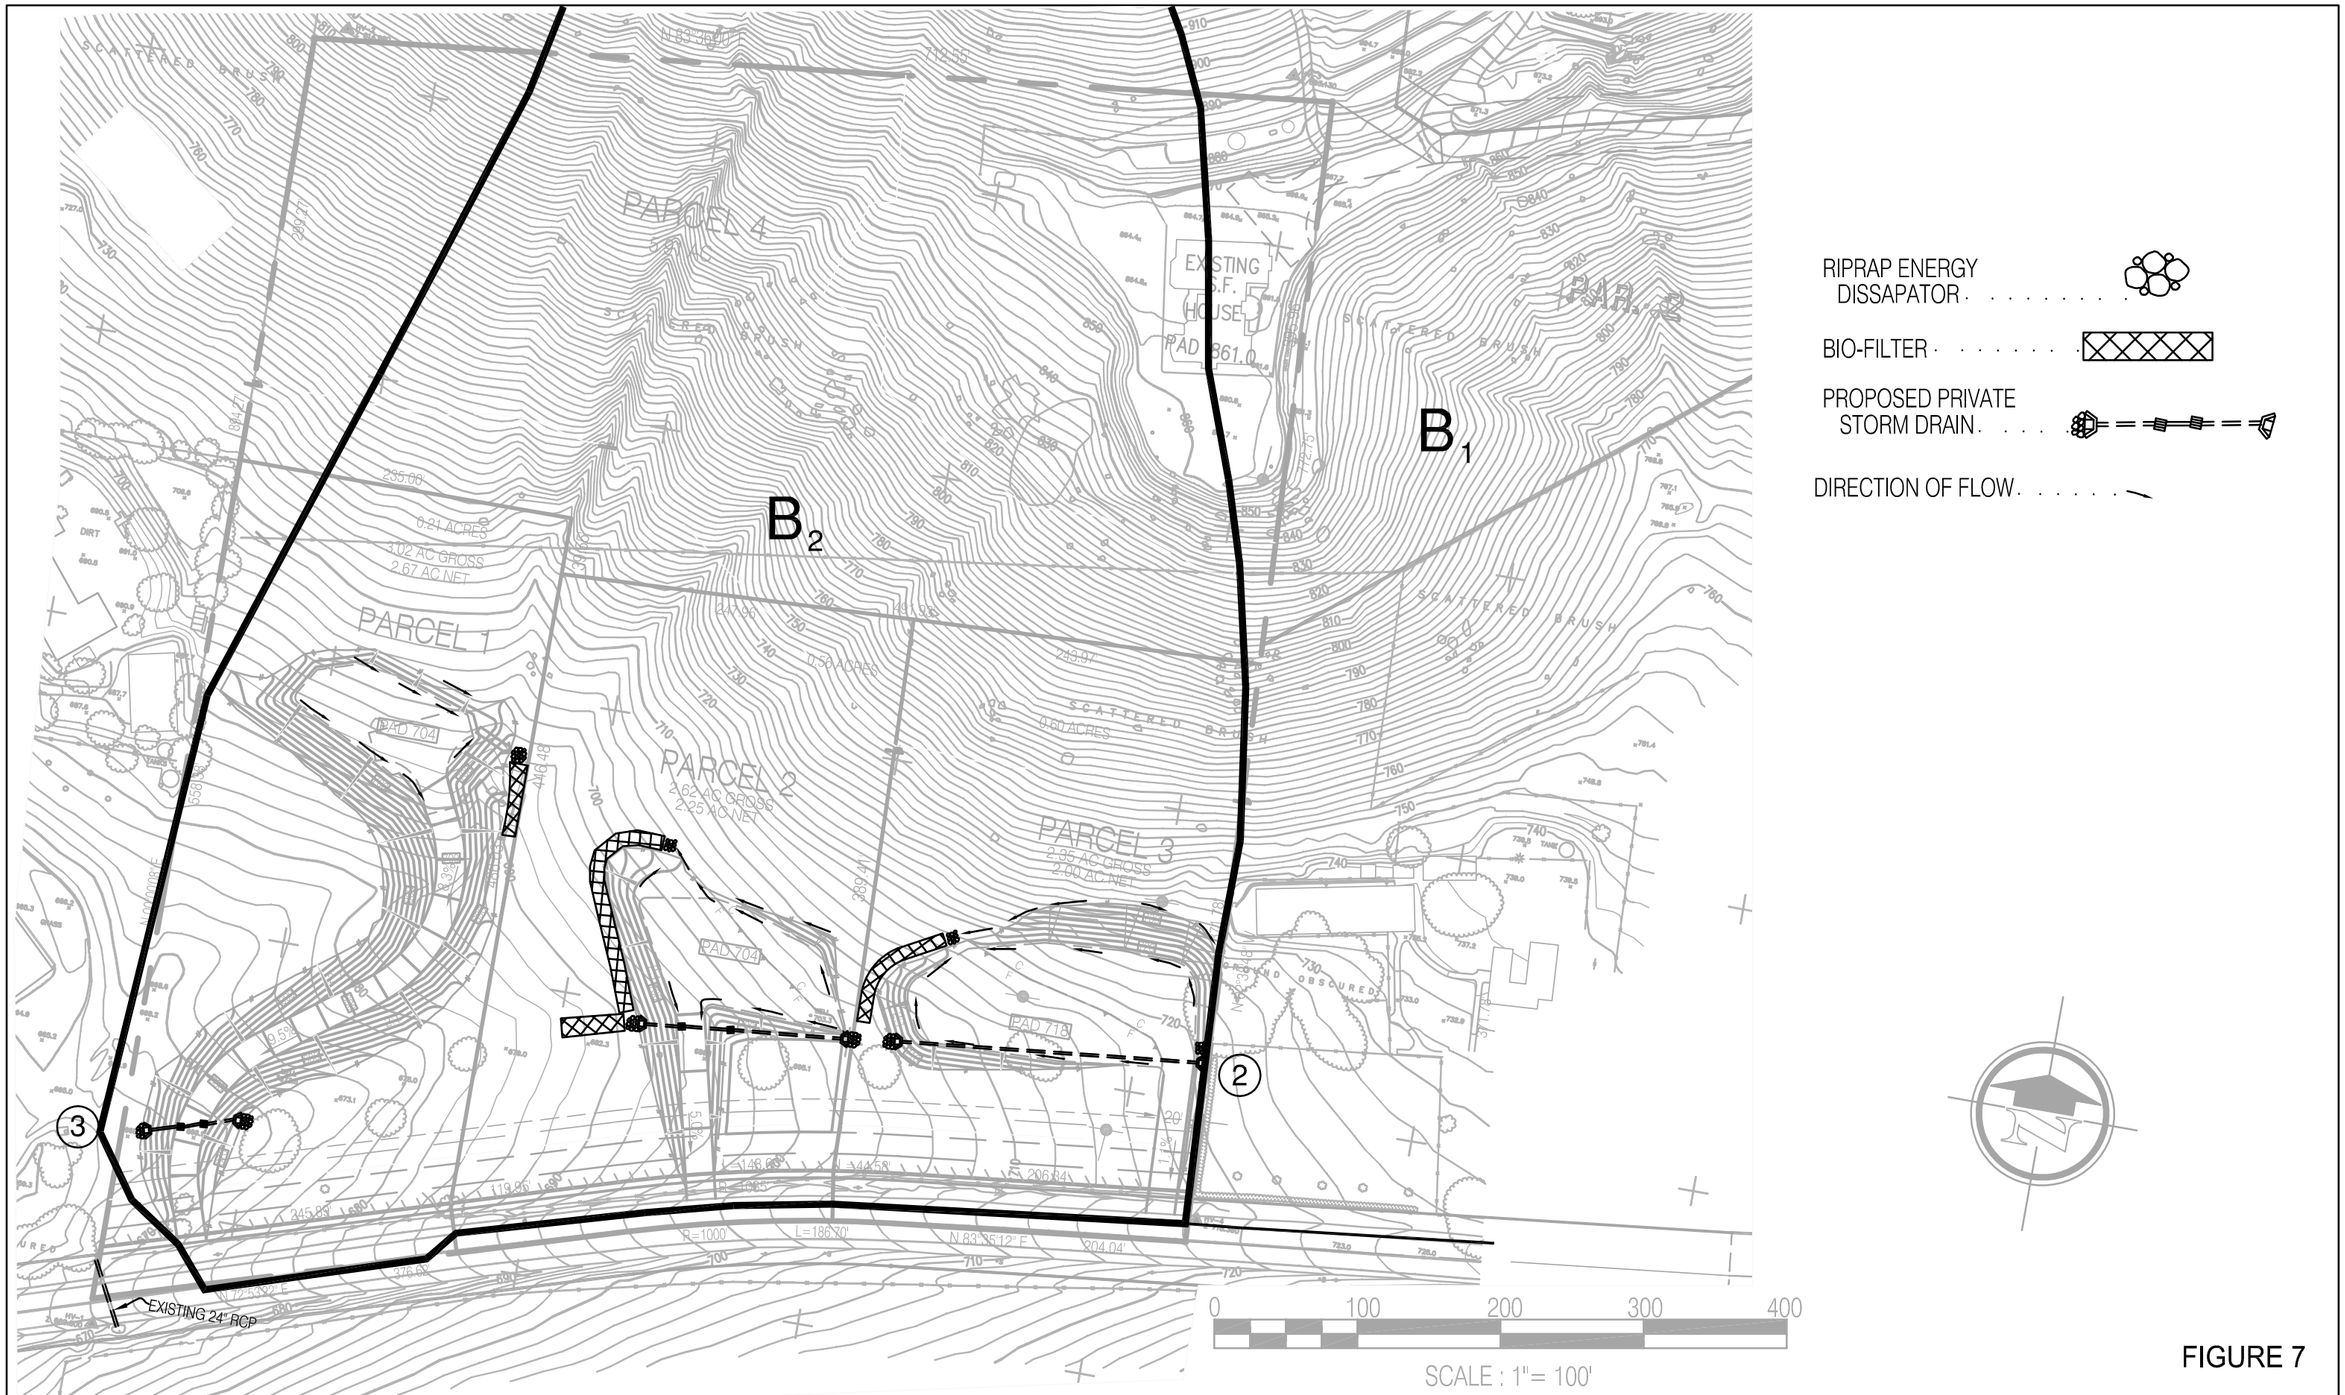

FIGURE 7

SITE DESIGN ASSOCIATES, INC.
1016 BROADWAY SUITE "A"
EL CAJON, CALIFORNIA 92021
(619) 442-8467

POST-DEVELOPMENT ON-SITE HYDROLOGIC SUB-BASINS
SHOREES PROPERTY

No.	Date	By	Revision

JOB NO.: 1503
DATE: 2/28/08
SCALE: 1"=100'
PAGE 13