Figure 1 - Valley View Casino Parking Facility - Site Plan

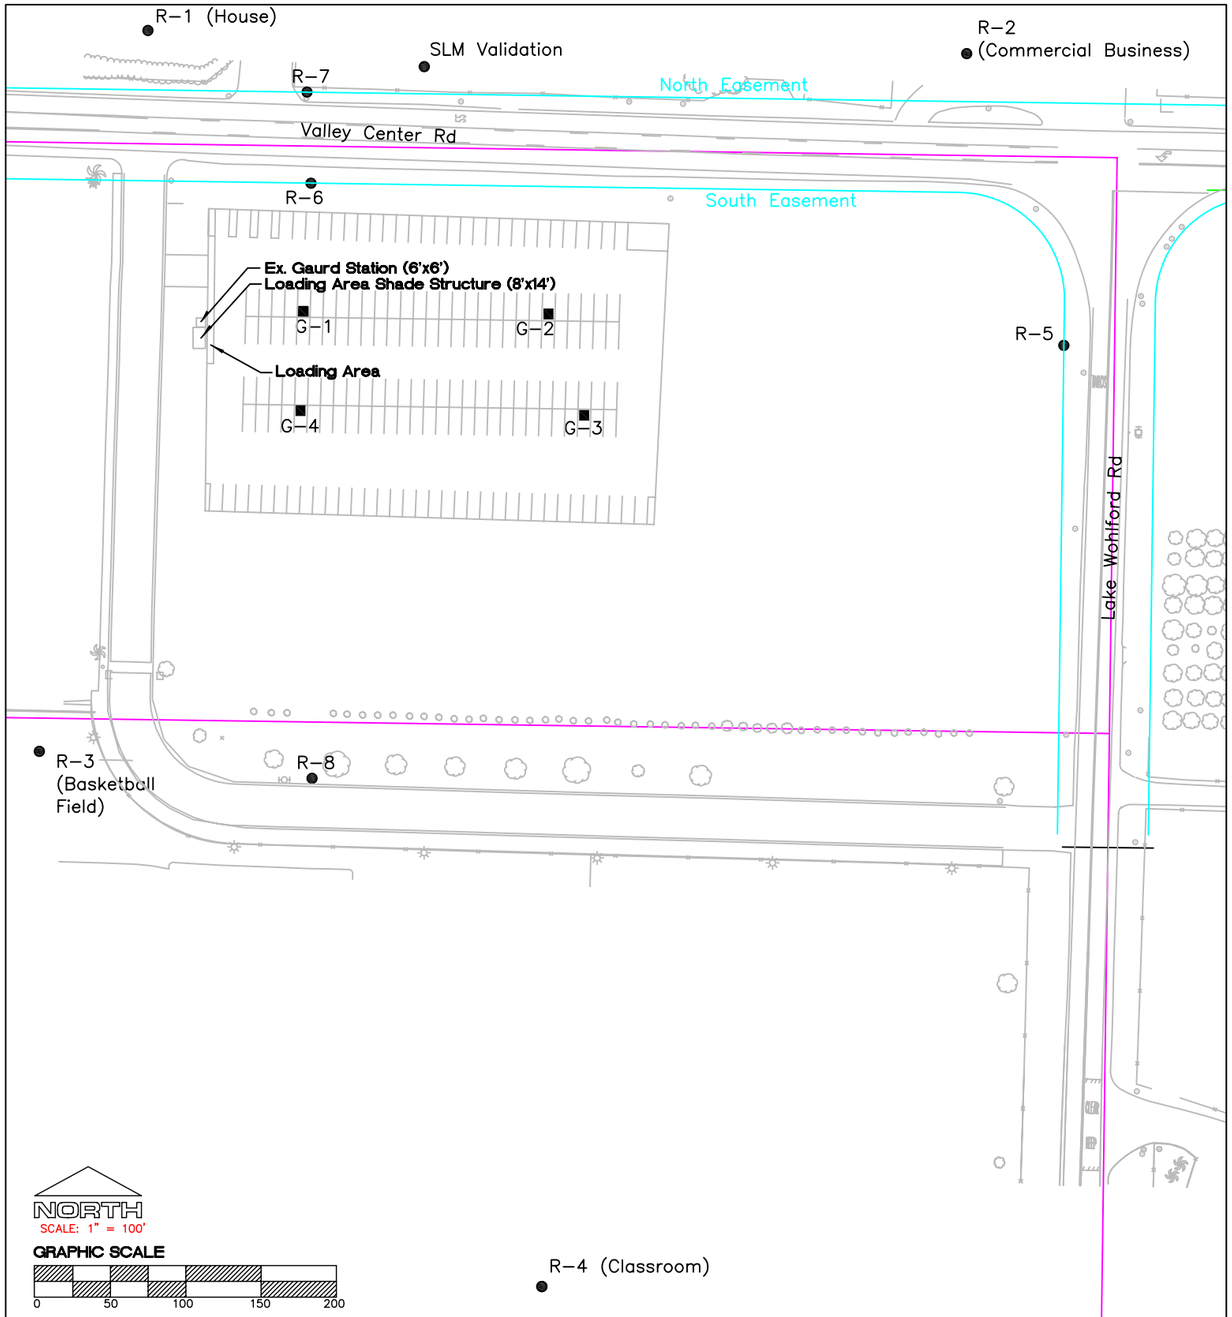

EXISTING PARKING LOT AND ELECTRICAL GENERATORS

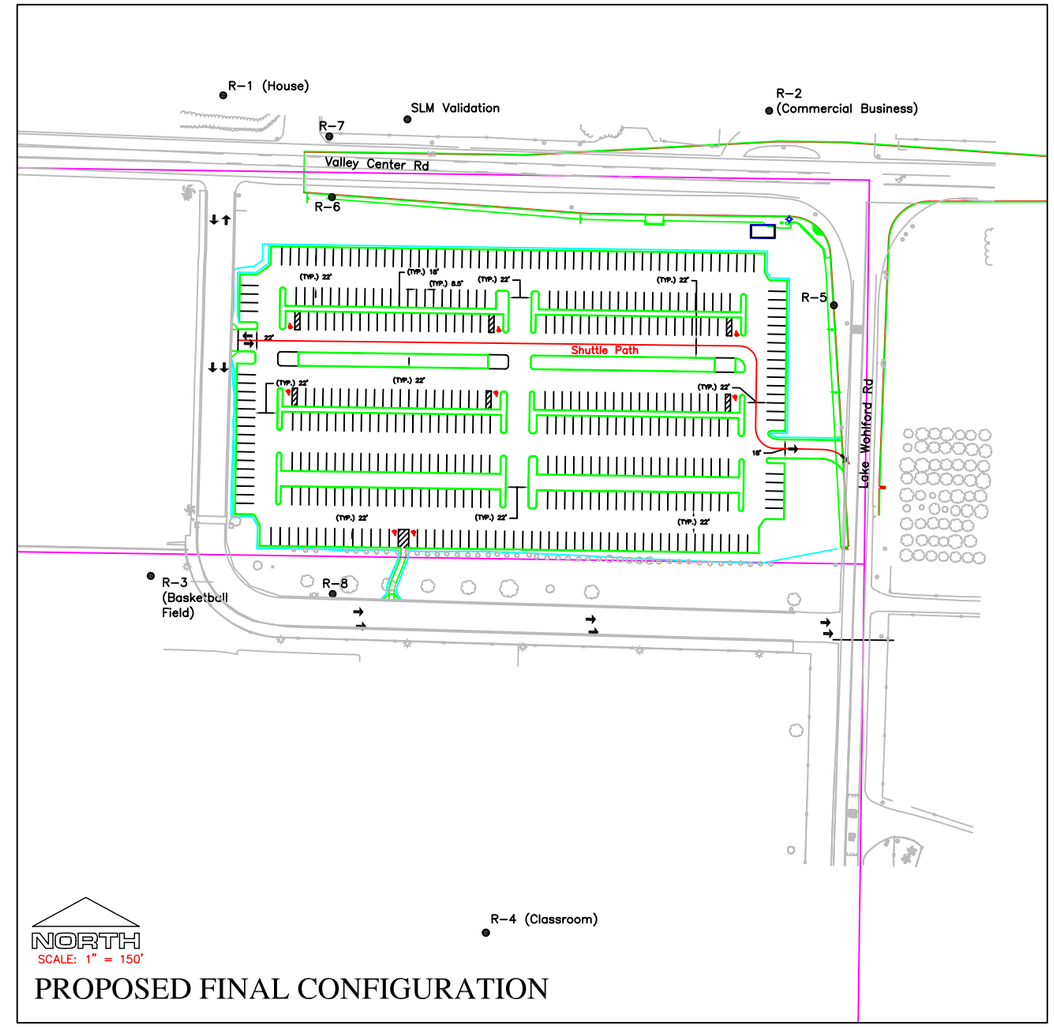

PROPOSED FINAL CONFIGURATION

LEGEND

- Sensitive Receptor
- Generator

Mooney·Jones & Stokes
9903 Businesspark Ave. San Diego, CA 92131

SOURCE: GlobeXplorer, AirPhoto USA

Mooney · Jones & Stokes

Not to Scale

Land Use and Sensitive Receivers
Figure 2

G//Projects/05394.05/Graphics/Technical Report/Fig-2 air quality.cdr (6/27/06)

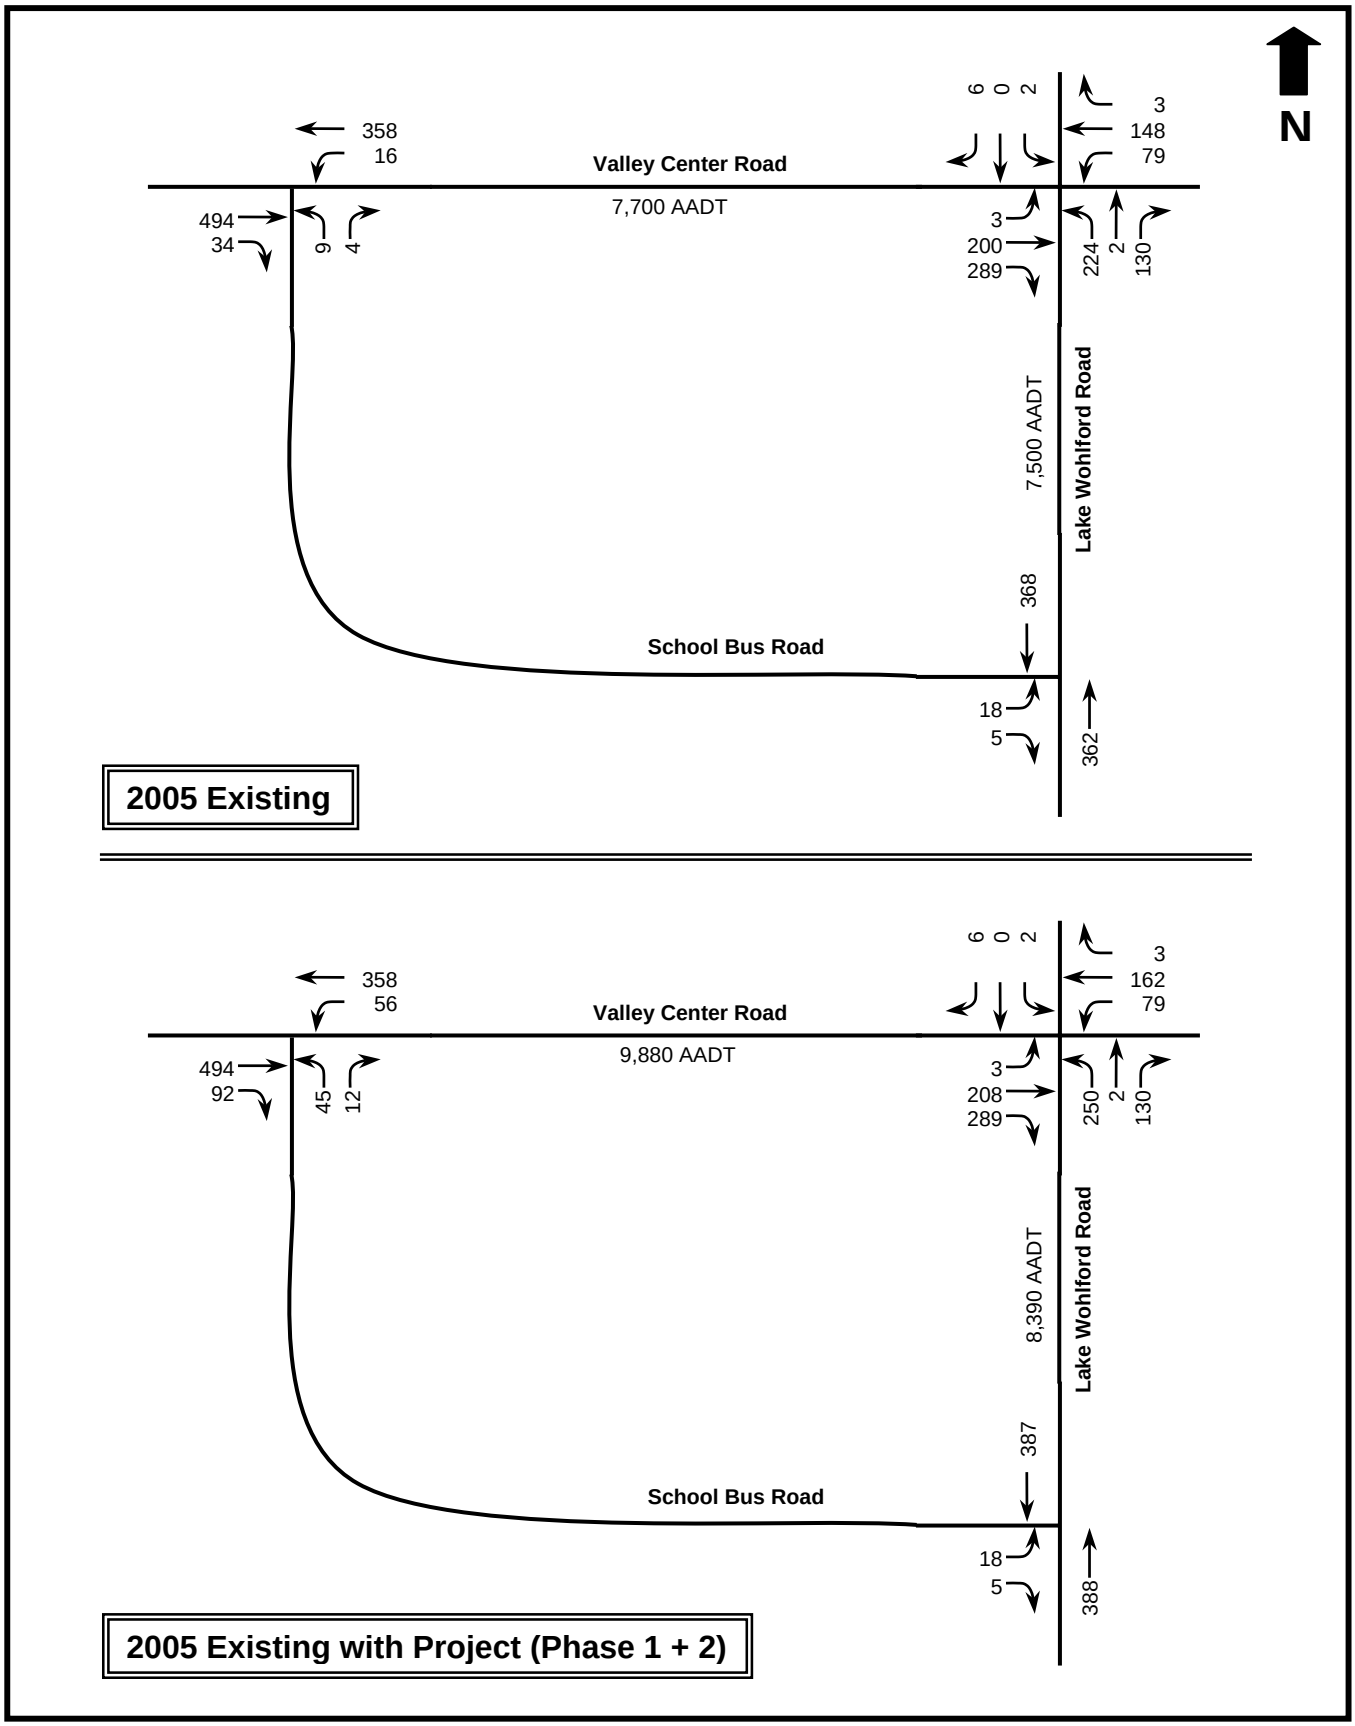

Jones & Stokes

Figure 3
Existing and with Project AM Peak Hour Traffic Volumes
Valley View Casino Parking Facility