ATTACHMENT B

PROPOSED S/B DECELERATION LANE
&
STRIPING PLAN

TRAFFIC LETTER REPORT

PREPARED FOR :

Country Gardens II

2800 Overland Trail @ South Mission Road
Fallbrook • California

January 3, 2008

PROJECT CASE NO : P04-058
LOG NO : 04-02-053

APN 123.010.52

P & S Engineering
TY PALUSKY
REGISTERED PROFESSIONAL ENGINEER - TRAFFIC NO. 2299

619.275.5229

1327 Lehigh Street
San Diego, California 92110

FOR PLANNING PURPOSES ONLY

NOT FOR CONSTRUCTION

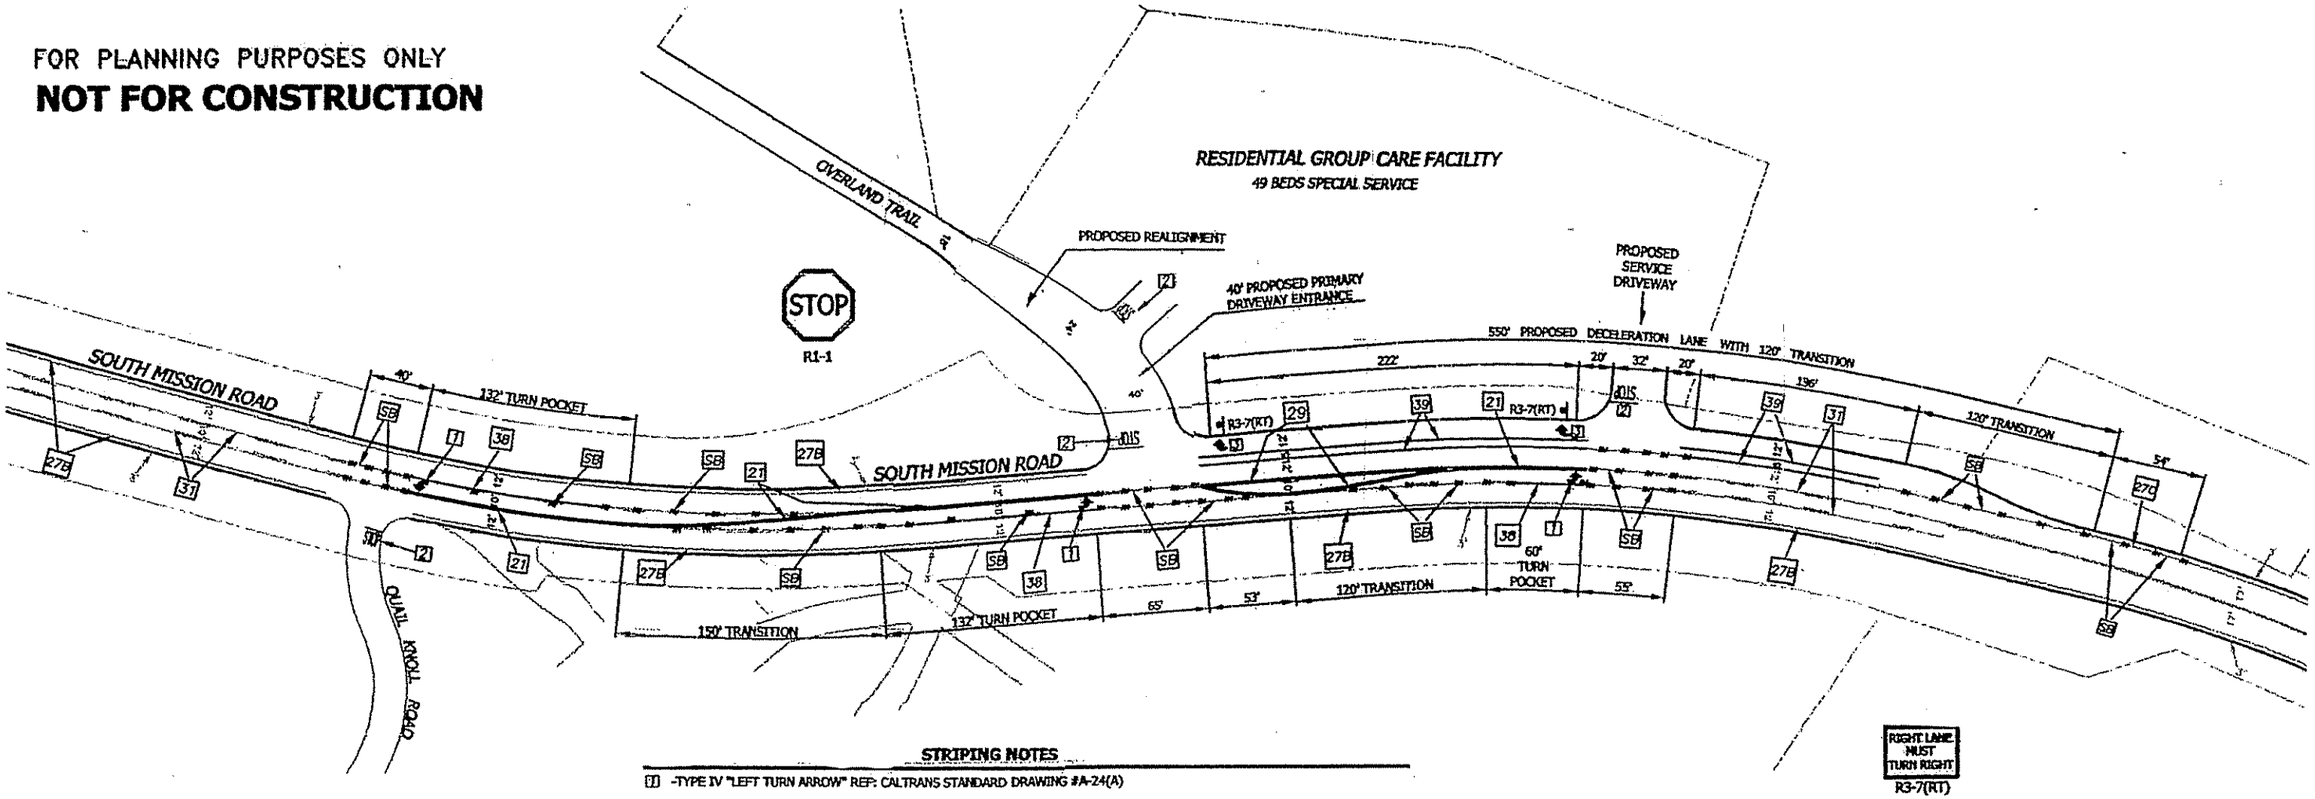

STRIPING NOTES

1 -TYPE IV "LEFT TURN ARROW" REF: CALTRANS STANDARD DRAWING #A-24(A)

2 -PAINTED "STOP" PAVEMENT MARKING REF: CALTRANS STANDARD DRAWING #A-24(D)

3 -TYPE IV "RIGHT TURN ARROW" REF: CALTRANS STANDARD DRAWING #A-24(A)

21 -PAINTED "CENTERLINE" STRIPING (DETAIL 21) REF: CALTRANS STANDARD DRAWING #A-20(A)

27B -EXISTING RIGHT EDGE LANE STRIPING (DETAIL 27B) REF: CALTRANS STANDARD DRAWING #A-20(B)

27C -REPLACE EXISTING 27B RIGHT EDGE LANE STRIPING WITH PAINTED RIGHT EDGELINE EXTENSION STRIPING (DETAIL 27C) REF: CALTRANS STANDARD DRAWING #A20(B)

28 -PAINTED "MEDIAN" STRIPING (DETAIL 28) REF: CALTRANS STANDARD DRAWING #A-20(B)

31 -EXISTING "TWO-WAY LEFT-TURN LANE" STRIPING (DETAIL 31) REF: CALTRANS STANDARD DRAWING #A-20(B)

38 -PAINTED "LEFT TURN LANE CHANNELIZING" STRIPING (DETAIL 38) REF: CALTRANS STANDARD DRAWING #A-20(D)

39 -PAINTED "BIKE LANE CHANNELIZING" STRIPING (DETAIL 39) REF: CALTRANS STANDARD DRAWING #A-20(D)

SB -SANDBLAST/OBLITERATE ALL EXISTING AND CONFLICTING STRIPING (DETAIL 31 & DETAIL 27B) AS SHOWN

GENERAL NOTES

1) CONTRACTOR SHALL MAINTAIN ACCESS TO PRIVATE PROPERTY WHENEVER POSSIBLE

ATTACHMENT B
PROPOSED S/B DECELERATION LANE
&
STRIPING PLAN

SOUTH MISSION ROAD @ OVERLAND TRAIL

CONCEPTUAL SIDE STREET AND DRIVEWAY ALIGNMENT, ADDITION OF DECELERATION LANE, AND PROPOSED STRIPING PLAN

(PROPOSED DECELERATION LANE WITH REMOVAL OF EXISTING STRIPING WITH PROPOSED REPLACEMENT STRIPING)

SCALE

NOTE: IF THIS LINE DOES NOT MEASURE ONE INCH LONG THEN DRAWING IS NOT TO SCALE DUE TO REPRODUCTION

0 1/2

WORK HOURS:

WORK DATES:

STREET (ADDRV.)	DESIGN SPEED	TAPER LENGTH	BUFFER LENGTH	SIGN SPACING	CONE SPACING
QUAIL KNOLL ROAD	25	N/A	N/A	N/A	N/A
SOUTH MISSION ROAD	50	N/A	N/A	N/A	N/A

PROJECT TITLE

CONCEPTUAL STRIPING PLAN FOR SOUTH MISSION ROAD AT OVERLAND TRAIL AS PART OF "RESIDENTIAL USE TYPE 1345-GROUP CARE FACILITY" PROJECT AT PARCEL 4 OF PARCEL MAP NO. 7295, IN THE COUNTY OF SAN DIEGO, STATE OF CALIFORNIA FILED IN THE OFFICE OF THE COUNTY RECORDER OF SAN DIEGO COUNTY, MAY 18, 1978 AS FILE NO. 78-203729 OF OFFICE RECORDS.

TRAFFIC & CIVIL ENGINEERS

P & S Engineering
Traffic & Civil Engineering
1327 Lehigh Street
San Diego, CA. 92110
Ph. (619) 275-5229

ENGINEER'S STAMP:

REGISTERED PROFESSIONAL ENGINEER TY PALUSKY No. 2299 Exp.30 JUNE 2009 TRAFFIC STATE OF CALIFORNIA

REVIEWED BY: TY PALUSKY

DATE: 10/5/07

NO. 2299 EXP. 6/30/2009

SHEET | COUNTY OF SAN DIEGO ENGINEERING DEPARTMENT | SHEETS

PROPOSED STRIPING PLAN
SOUTH MISSION ROAD
AT
OVERLAND TRAIL

APPROVED

DATE | CITY ENGINEER

TRAFFIC COUNCIL INV. # | TCP-2 | DRAWING NUMBER | 1047 H1 | DESIGN BY | DRAWING BY

ATTACHMENT
B

APN 123.010.52 LOG NO : 04-02-053 PROJECT CASE NO : P04-058

Country Gardens II

MAJOR USE PERMIT APPLICATION

Project Case No: P-04-058
Log No : 04-02-053

INTENTIONALLY LEFT BLANK

TBNC
an interdisciplinary planning and design collaborative

TOM EDGEMON

www.TBNC-California.com

760.729.9231 Corporate • 760.434.5869 Facsimile
7040 Avenida Encinas • Suite 104.299 • Carlsbad • California 92011.4652