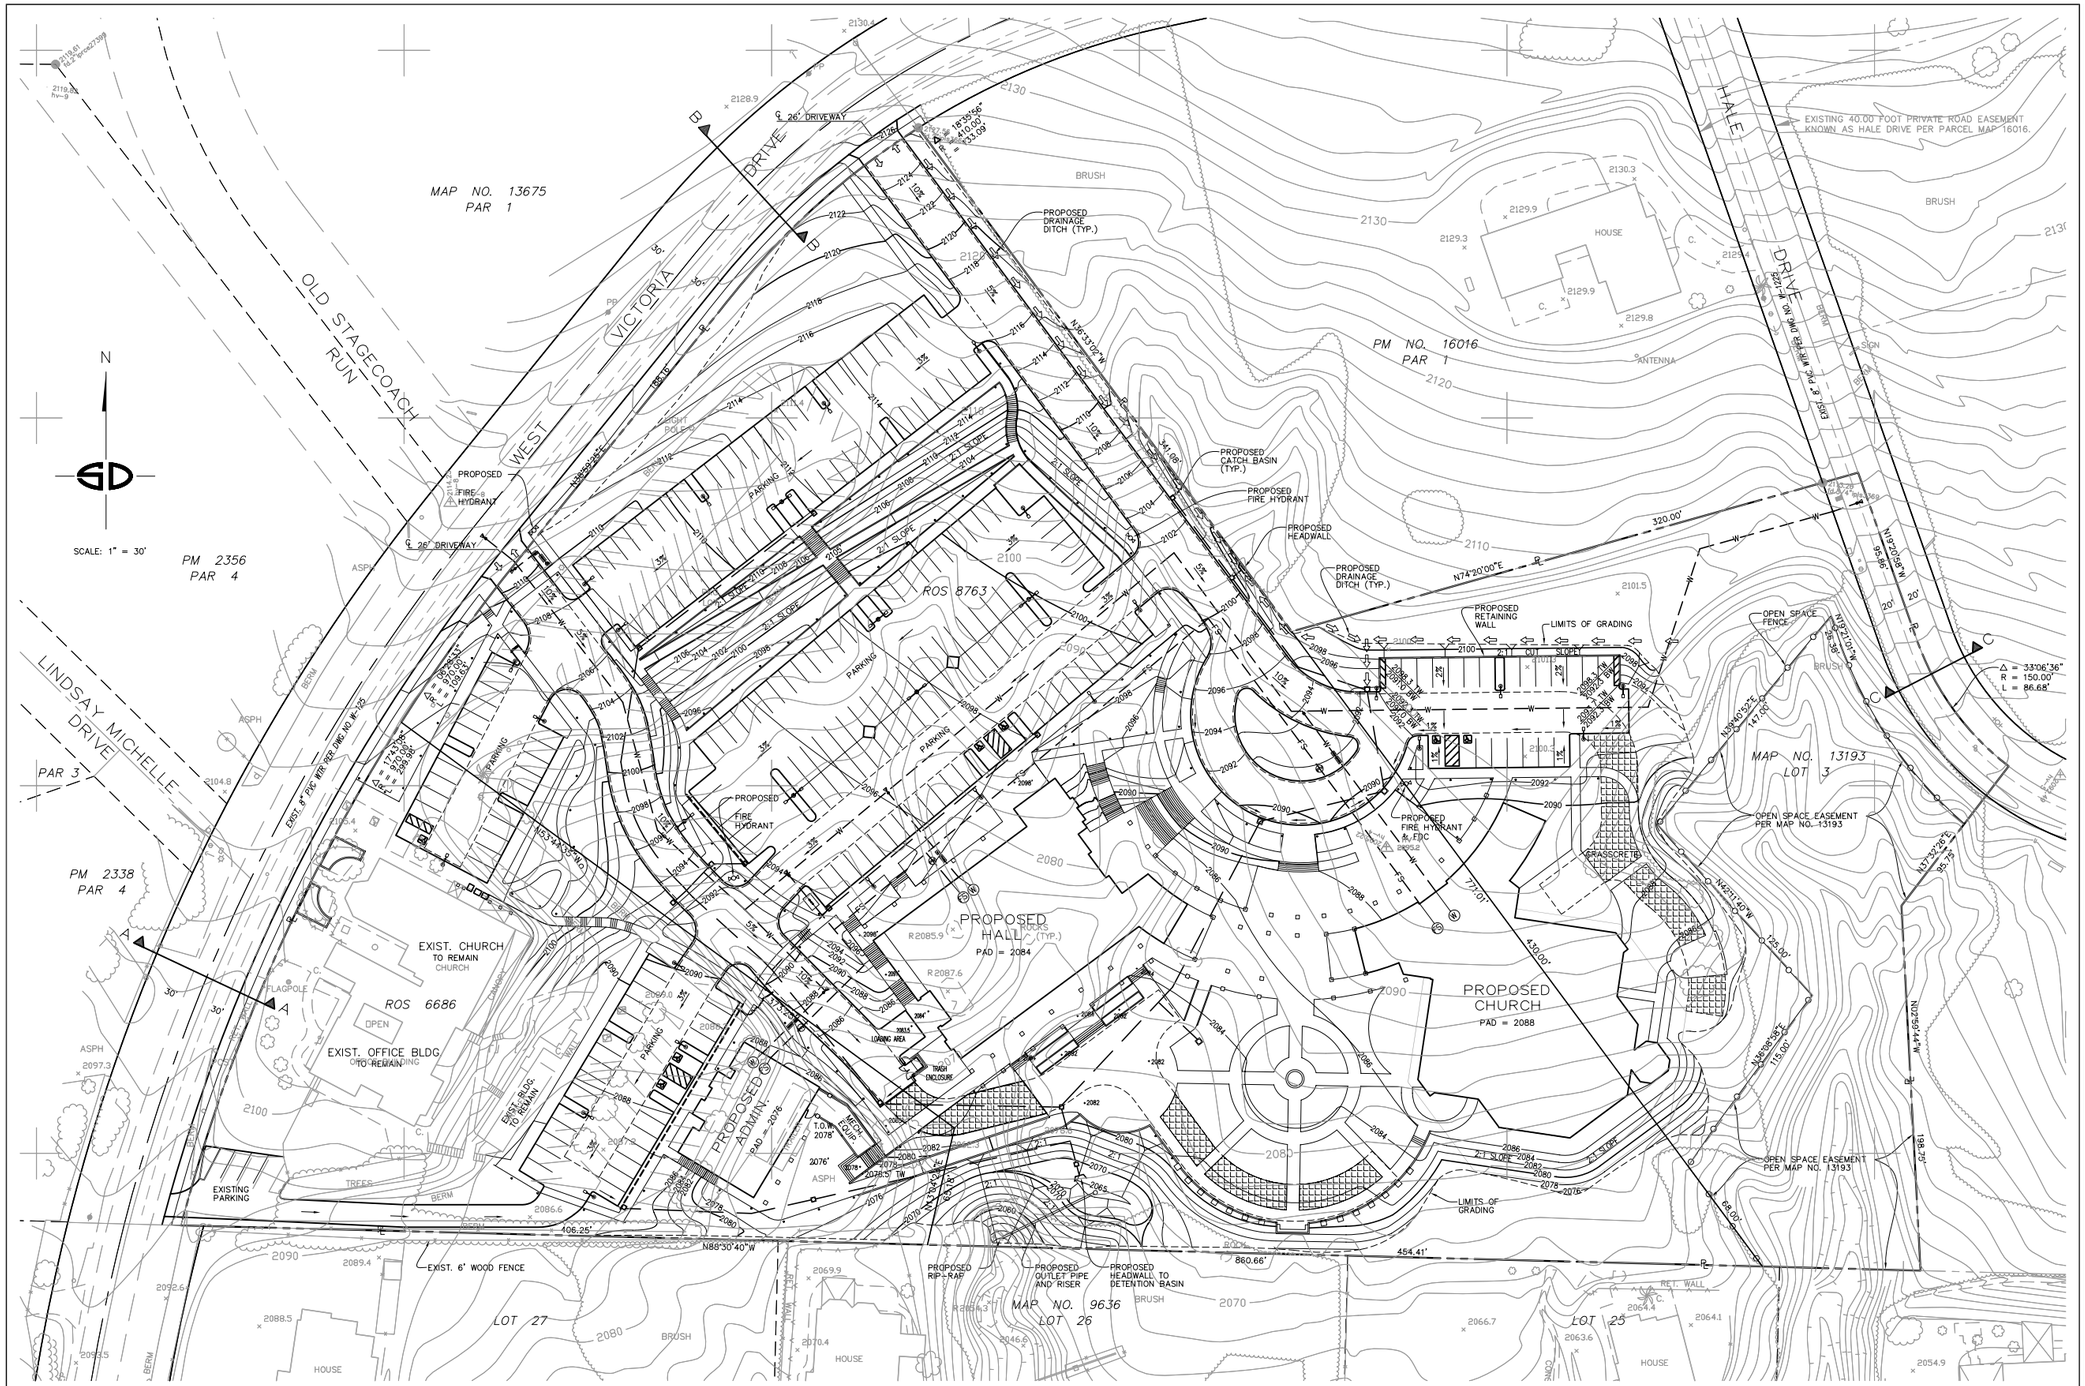

2/3 PRELIMINARY GRADING PLAN

SCALE: 1"=30'

ENGINEER OF WORK

ENGINEER OF WORK
Snipes-Dye associates
civil engineers and land surveyors
8348 CENTER DRIVE, STE. G, LA MESA, CA 91942
TELEPHONE (619) 697-9234 FAX (619) 460-2033
WILLIAM A. SNIPES R.C.E. 50477
EXPIRES 06-30-07

REGISTERED PROFESSIONAL ENGINEER WILLIAM A. SNIPES No. 50477 Exp. 06-30-07 CIVIL STATE OF CALIFORNIA

QUEEN OF ANGELS CATHOLIC CHURCH

2569 West Victoria Drive Alpine, Calif. 91901-3

HYNDMAN & HYNDMAN
INTERIORS
ARCHITECTURE
7611 SOUTH COAST HIGHWAY 101 - SUITE 201, CARDIFF, CA 92007 (760)634-2595

REVISIONS:

MUP#:P83-054W

PRELIMINARY GRADING PLAN

Date 8/16/06

Sheet C1.1

Of 3 Sheets

S:\SNIPES\AL135X\DWG\GP-1.DWG

AL1351 (B3)