APPENDIX A

- **Tentative Map**
- **Grading plan**
- **Site Plan**

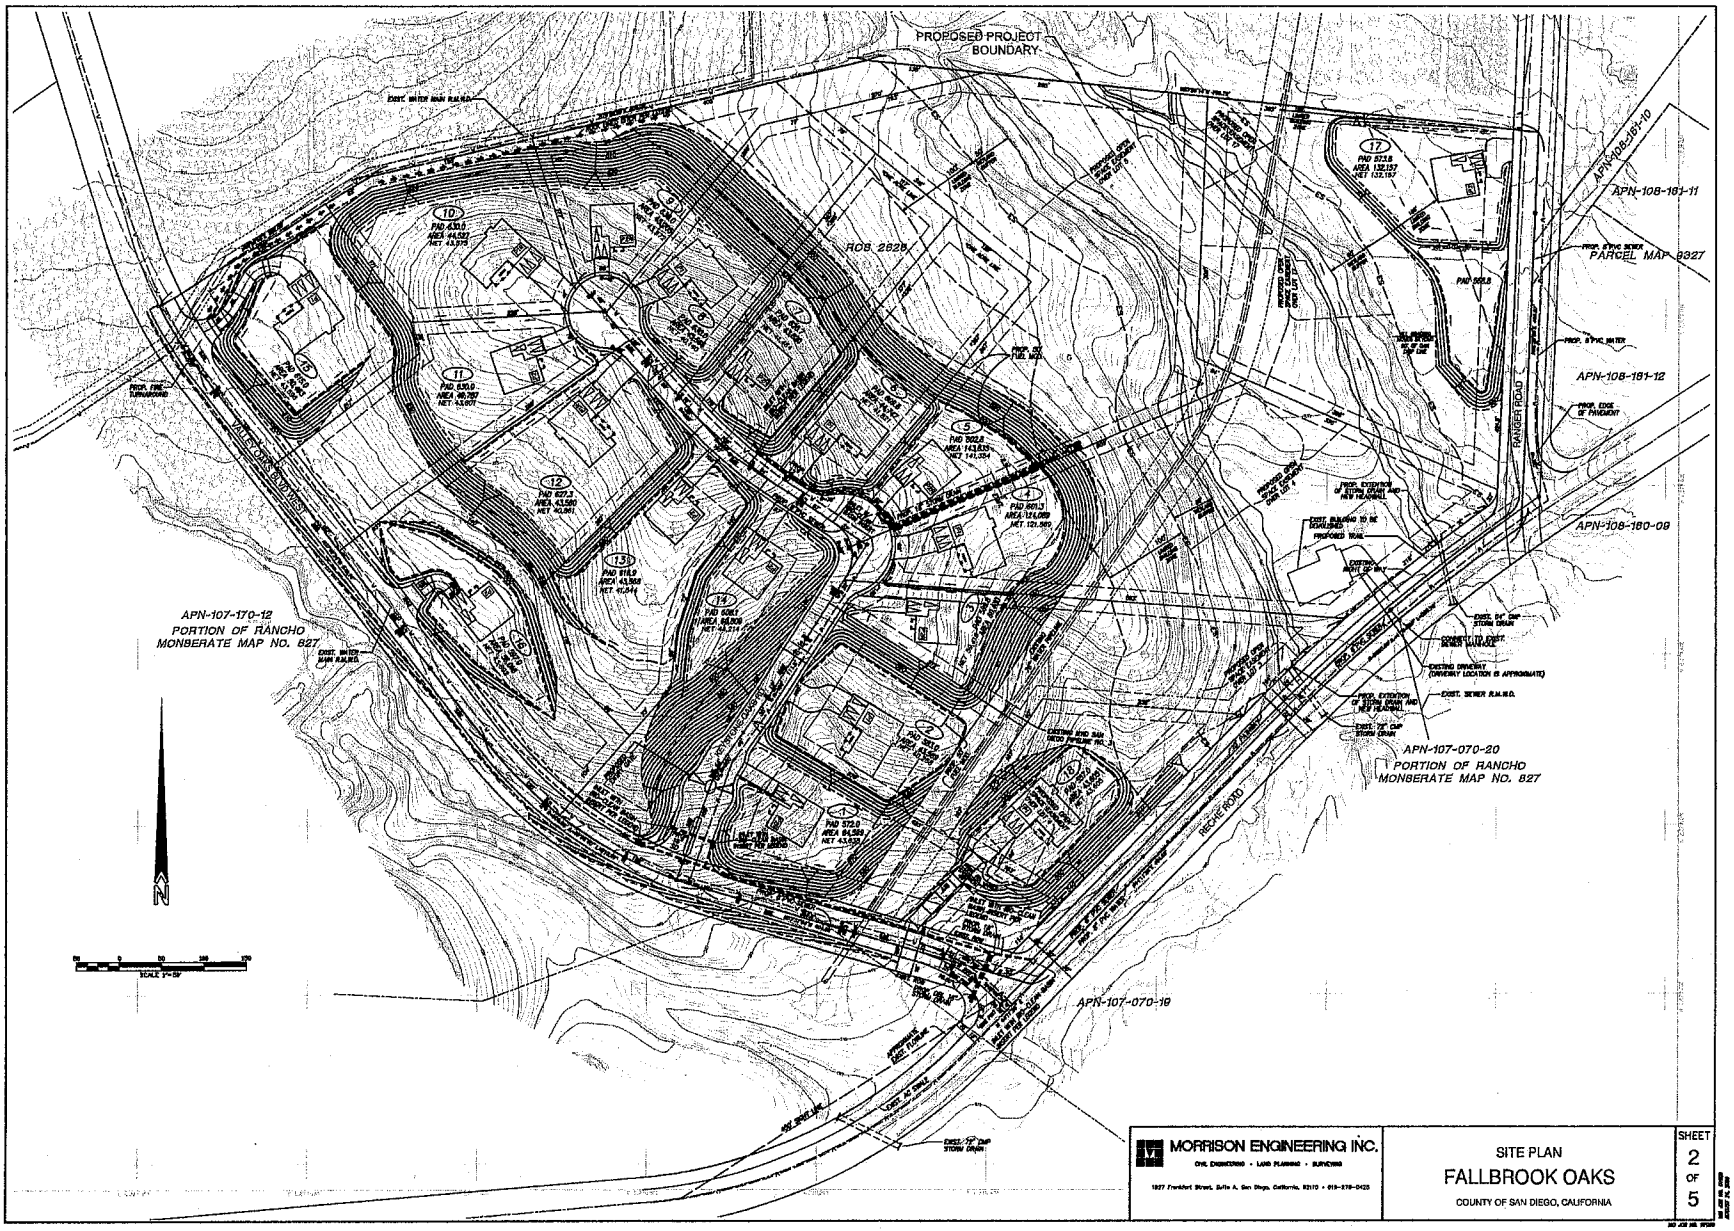

MORRISON ENGINEERING INC.
CIVIL ENGINEERING • LAND PLANNING • SURVEYING
1927 Frankfort Street, Suite A, San Diego, California, 92110 • 619-276-0425

SITE PLAN
FALLBROOK OAKS
COUNTY OF SAN DIEGO, CALIFORNIA

SHEET 2 OF 5

County Of San Diego Tract TM 5449 RPL 1

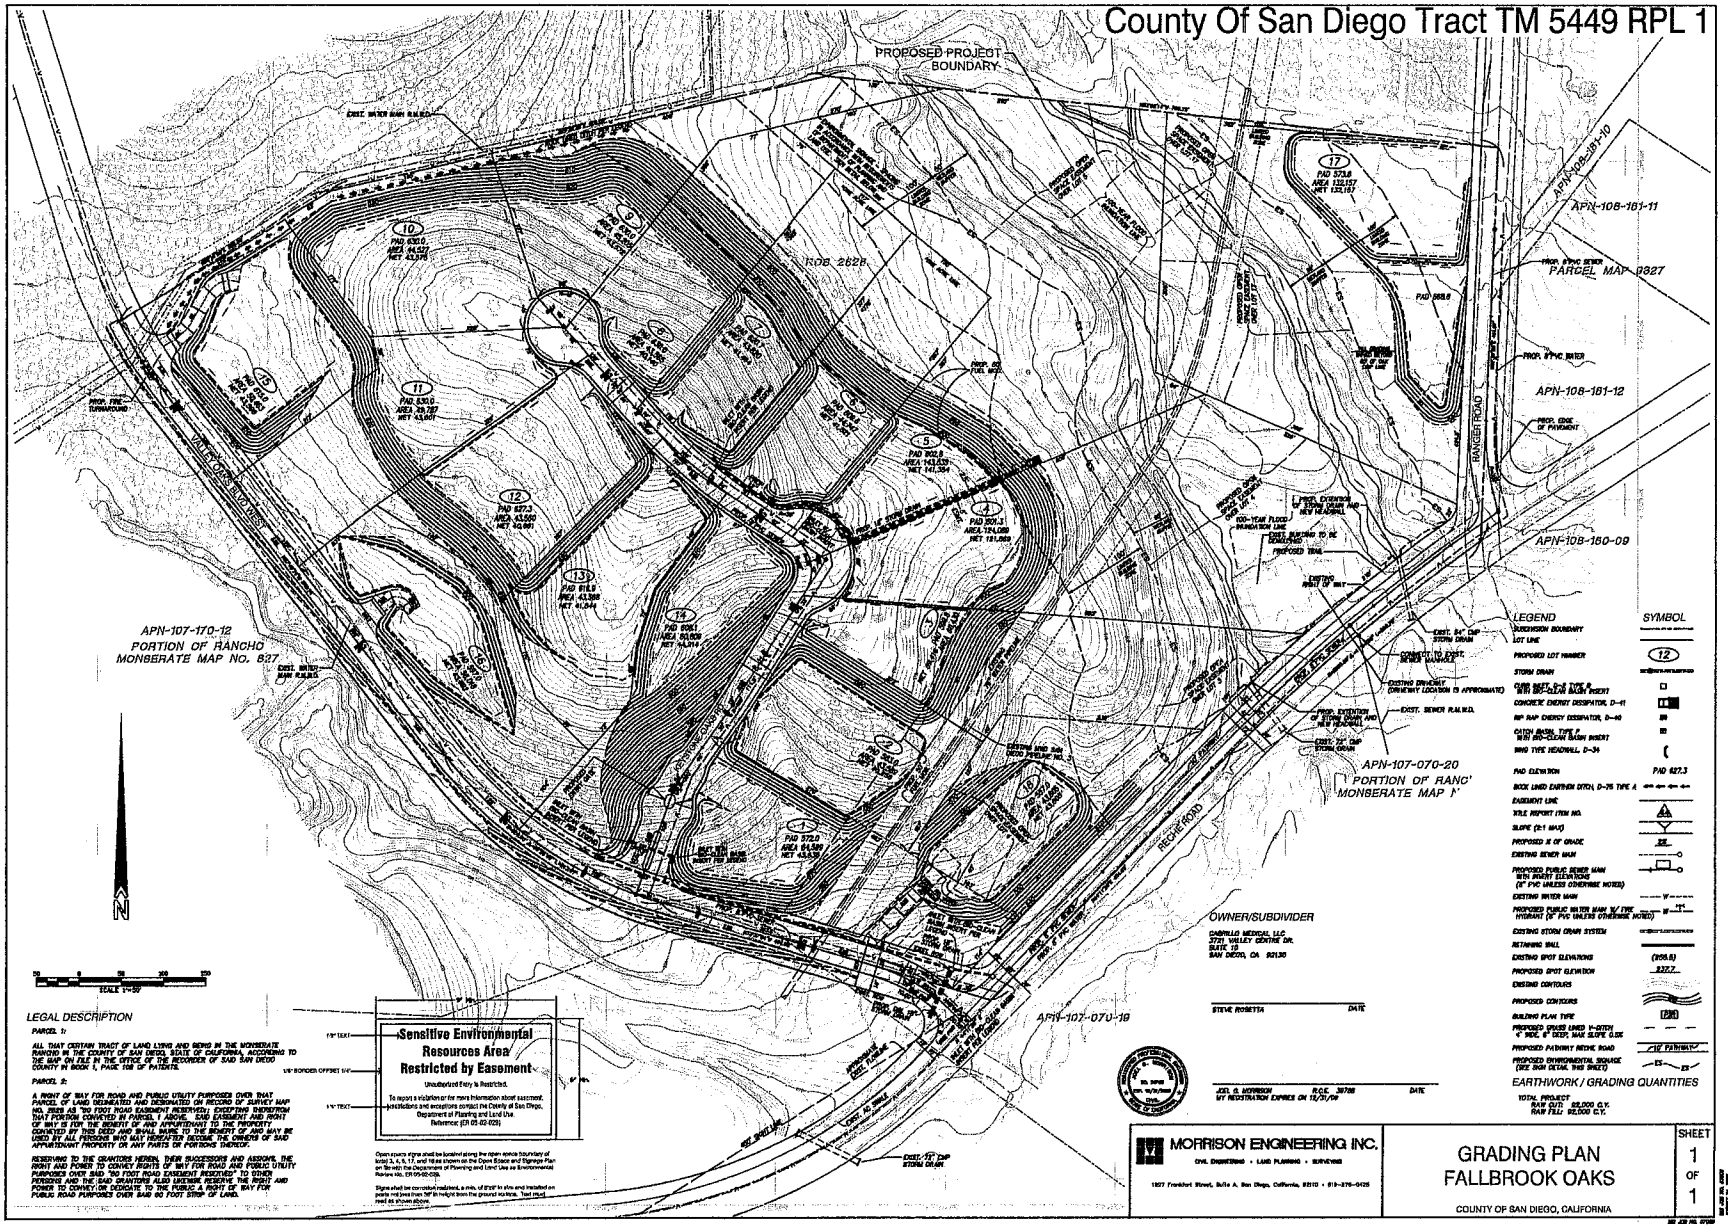

County Of San Diego Tract TM 5449 RPL 1

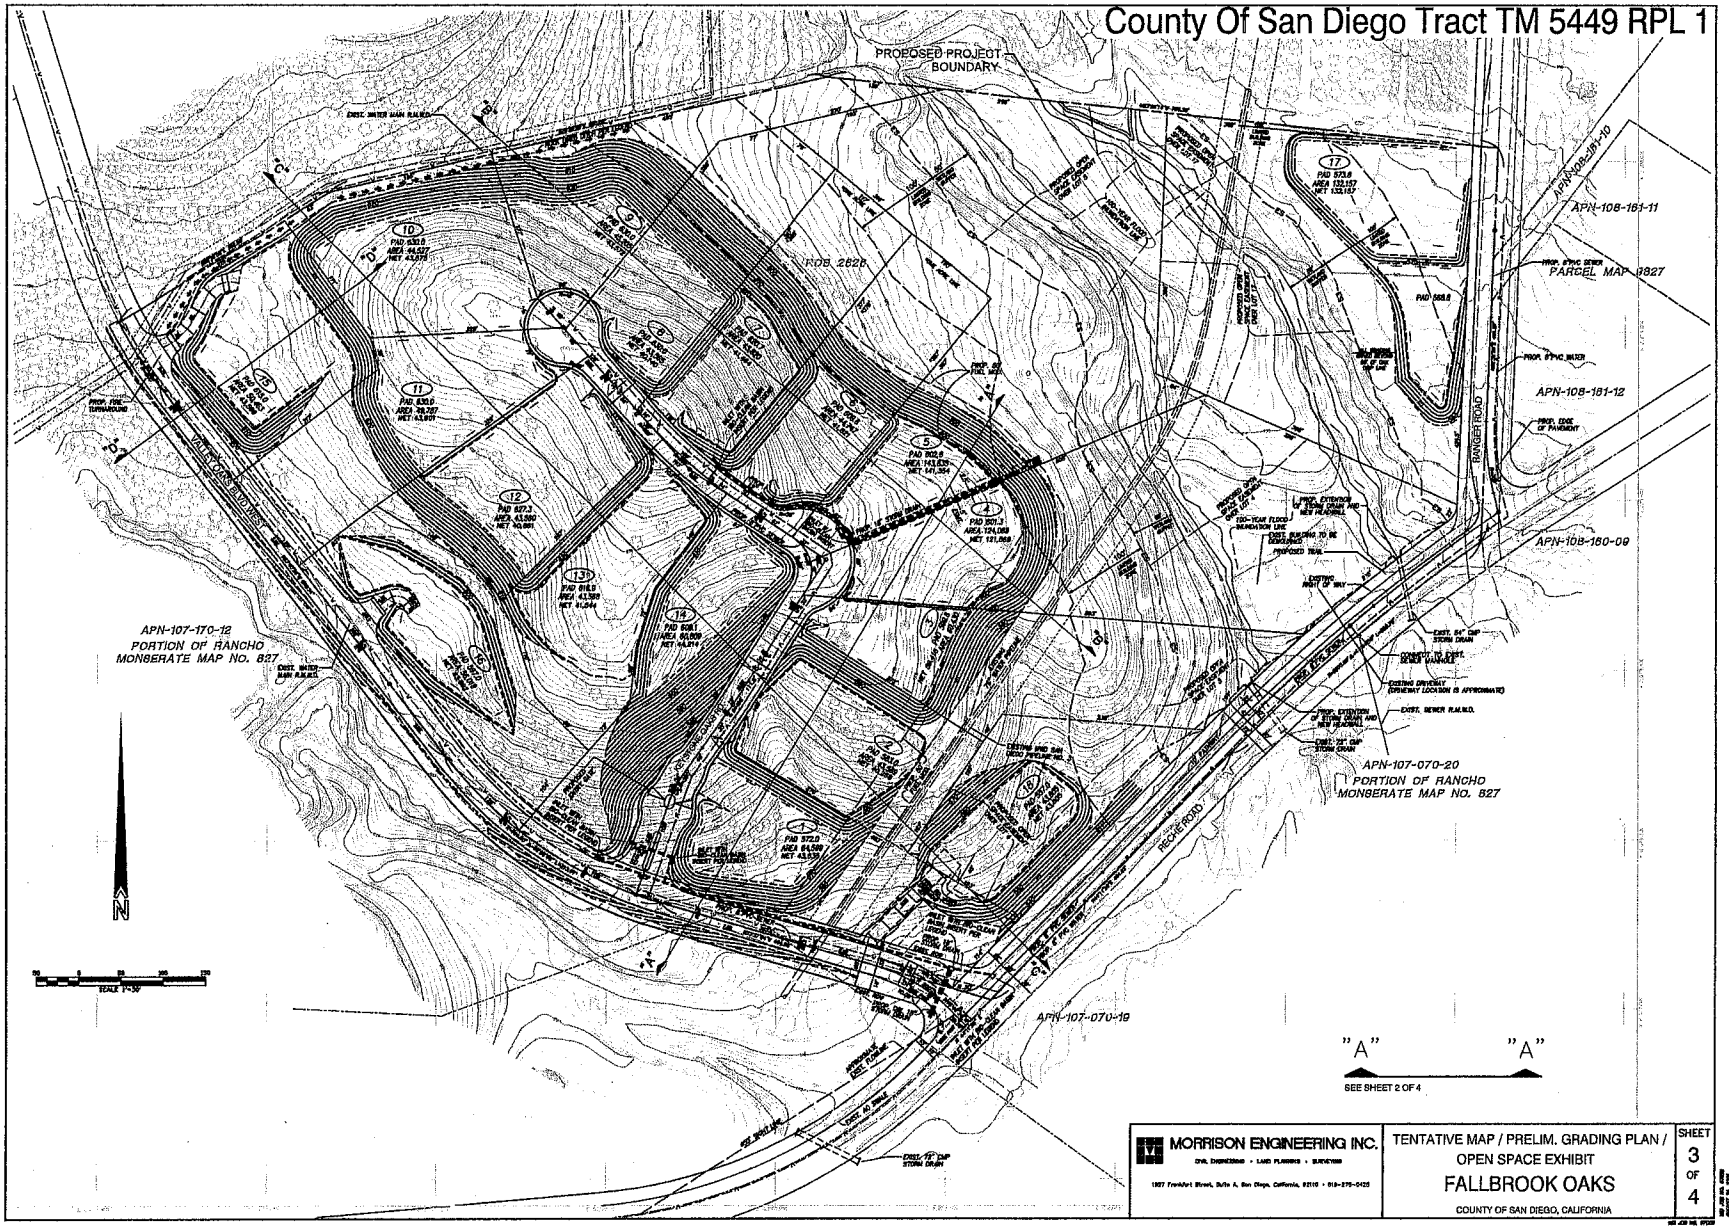

MORRISON ENGINEERING INC.
CIVIL ENGINEERING • LAND PLANNING • SURVEYING
1927 Frankfort Street, Suite A, San Diego, California, 92110 • 619-275-0425

TENTATIVE MAP / PRELIM. GRADING PLAN / OPEN SPACE EXHIBIT

FALLBROOK OAKS

COUNTY OF SAN DIEGO, CALIFORNIA

SHEET 3 OF 4