TPM 21094 – ShellStrom Minor Subdivision – Open Space/Fencing and Signage Exhibit

ER 07-15-001

March 23, 2009, Valerie Walsh, Staff Biologist, DPLU

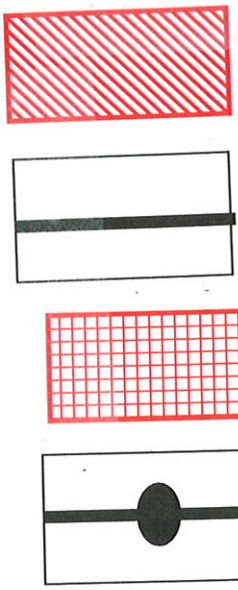

PRELIMINARY GRADING PLAN FOR CEQA

E.R. LOG NO. 07-15-001

TPM 21094 RPL-1

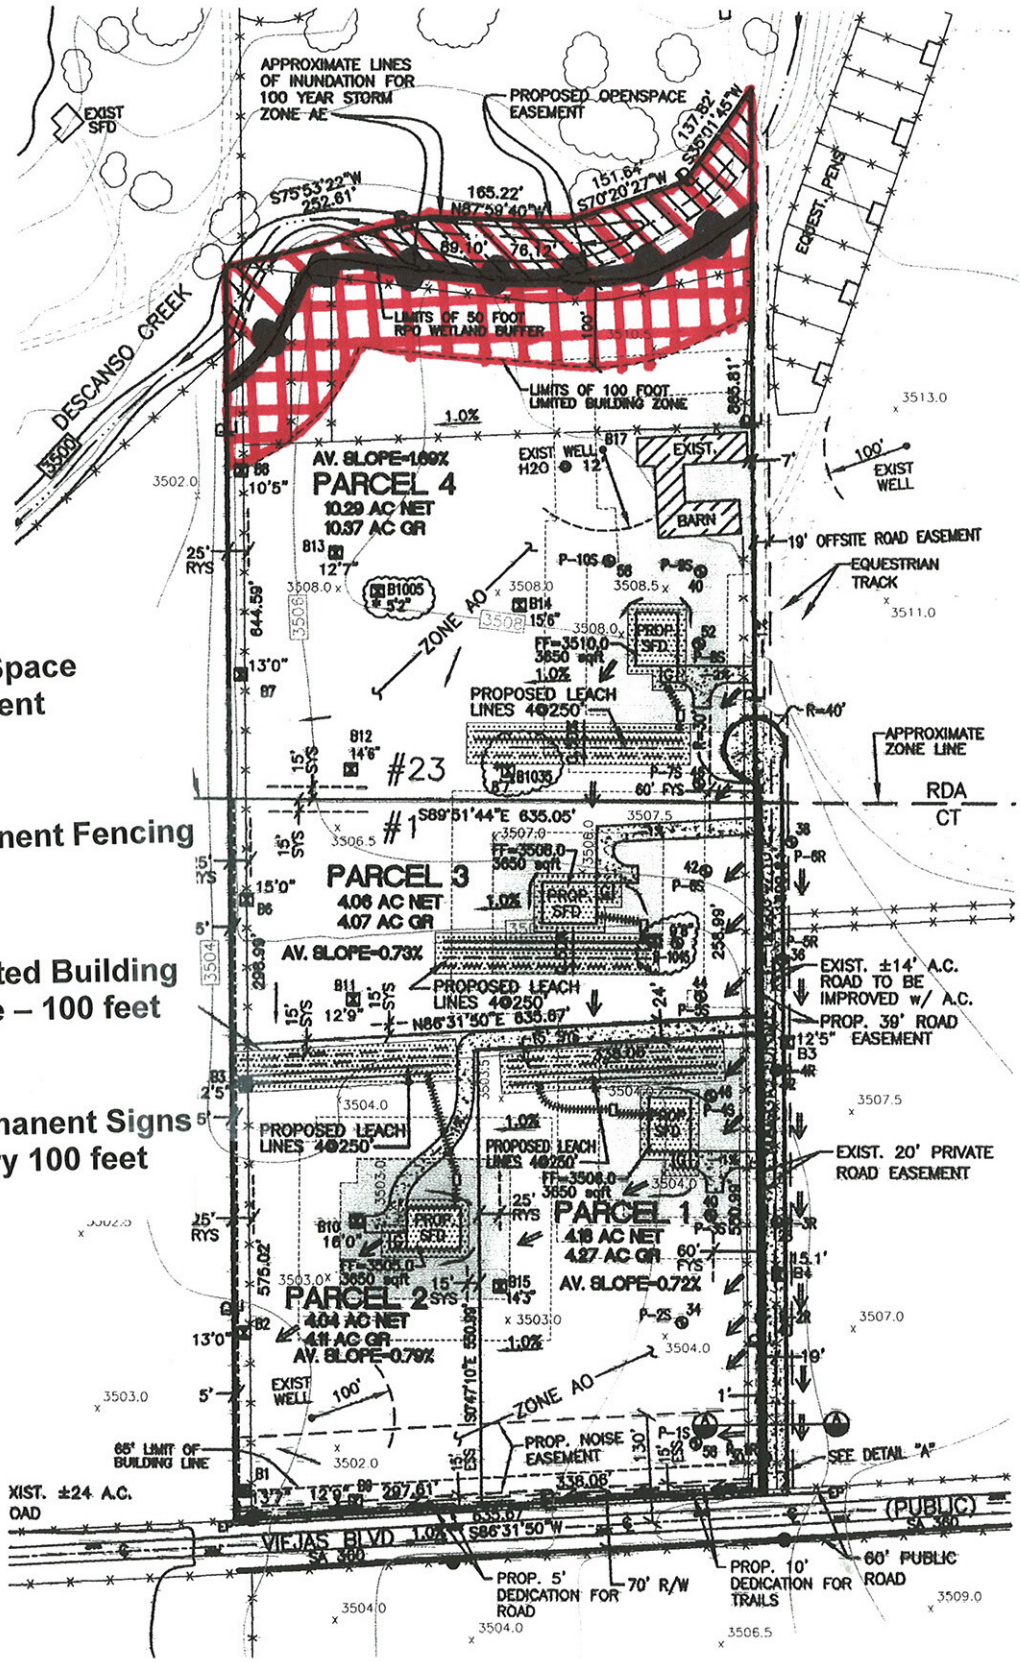

NOTE:

THIS PROPERTY IS IN ... MAPS PANEL 1726 ... TO HAVE 1.0 FEET ... ELEVATIONS FOR PR... BE A MINIMUM OF 2... GROUND ELEVATION.