FOR REDUCED PLANS
ORIGINAL SCALE IS IN INCHES

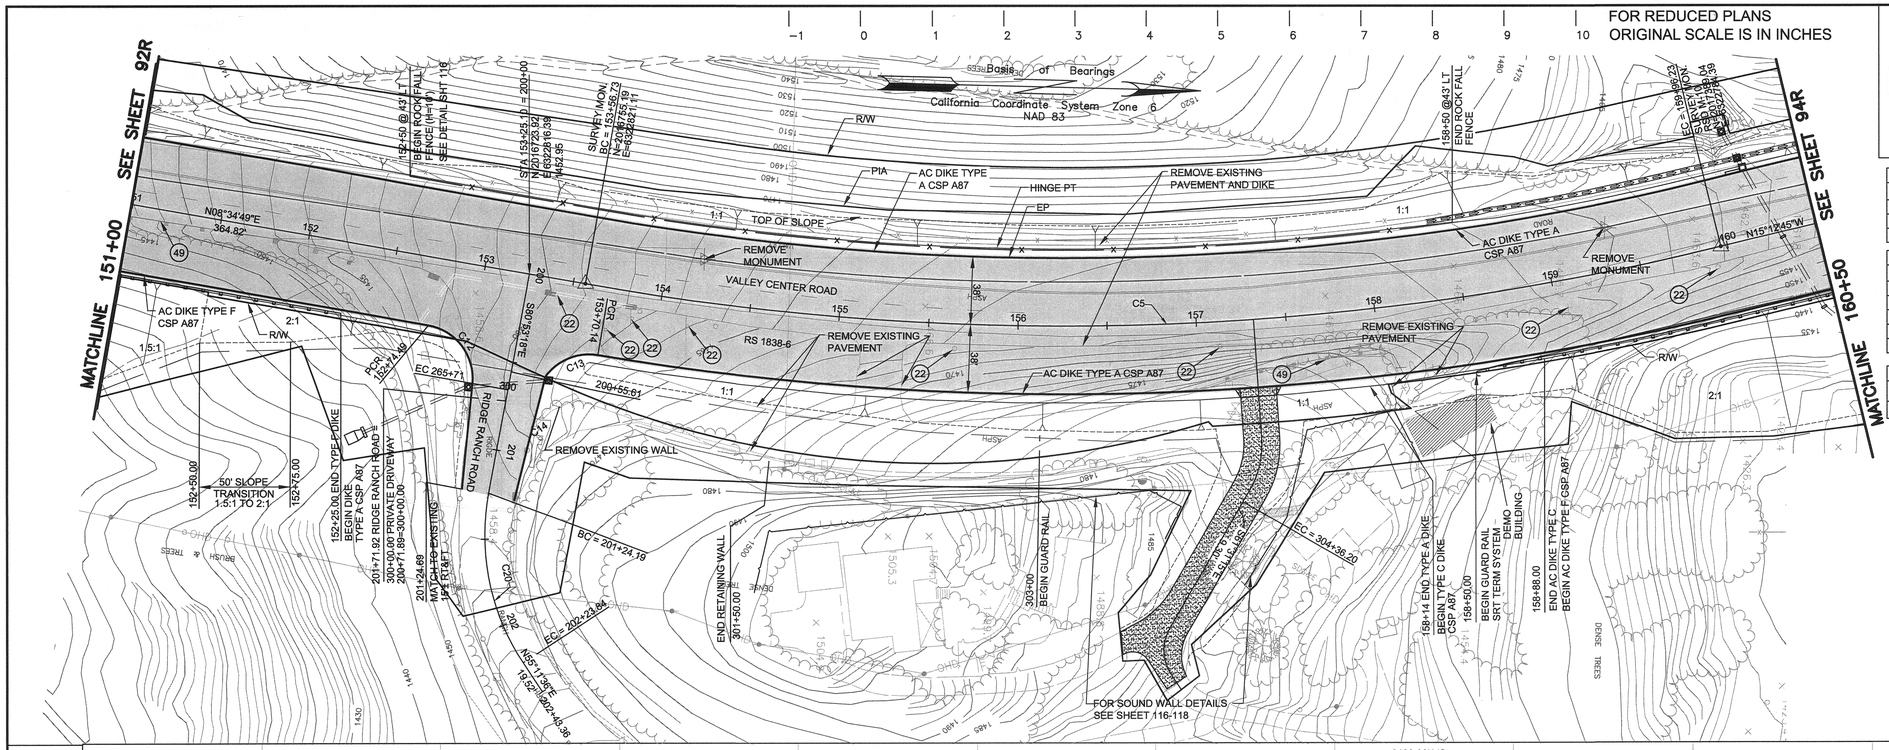

PLANS	BY	DATE
DESIGNED	RP	12/07/04
CHECKED	NONE	12/07/04
DELINEATED	KDW	12/07/04

REGISTERED PROFESSIONAL ENGINEER
Gerard Dalziel
No. 36333
Exp. 06/30/06
CIVIL
STATE OF CALIFORNIA

WILLDAN – Serving Public Agencies
5930 Cornerstone Ct. West, Ste 300
San Diego, California 92121
Tel 858.467.6950, Fax 858.467.1346

REGISTERED CIVIL ENGINEER — 8/14/05 DATE

CURVE TABLE				
CURVE	RADIUS	LENGTH	DELTA	TANGENT
C5	1540.00	639.50	23°47'33"	324.42
C8	1750.00	336.57	11°01'10"	168.80
C9	18.00	38.34	122°03'12"	32.51

CURB RETURN CURVE TABLE				
CURVE	RADIUS	LENGTH	DELTA	TANGENT
C12	30.00	44.83	85°36'50"	27.79
C13	30.00	27.89	53°16'28"	15.05
C14	25.00	36.88	84°31'49"	22.72
C19	6.00	10.07	96°08'50"	6.68
C20	130.00	99.65	43°55'07"	52.42

DITCH CURVE TABLE				
CURVE	RADIUS	LENGTH	DELTA	OFFSET
DC4	1495.00	141.96	5°26'26"	47'

CONSTRUCTION NOTES:

(22) RELOCATE SIGN (SEE SIGNING PLAN)
(49) REMOVE MBGR

LEGEND:

AC PAVEMENT & BASE

NOTE:
1. FOR CONSTRUCTION OF STORM DRAIN SYSTEM SEE SHEET 180

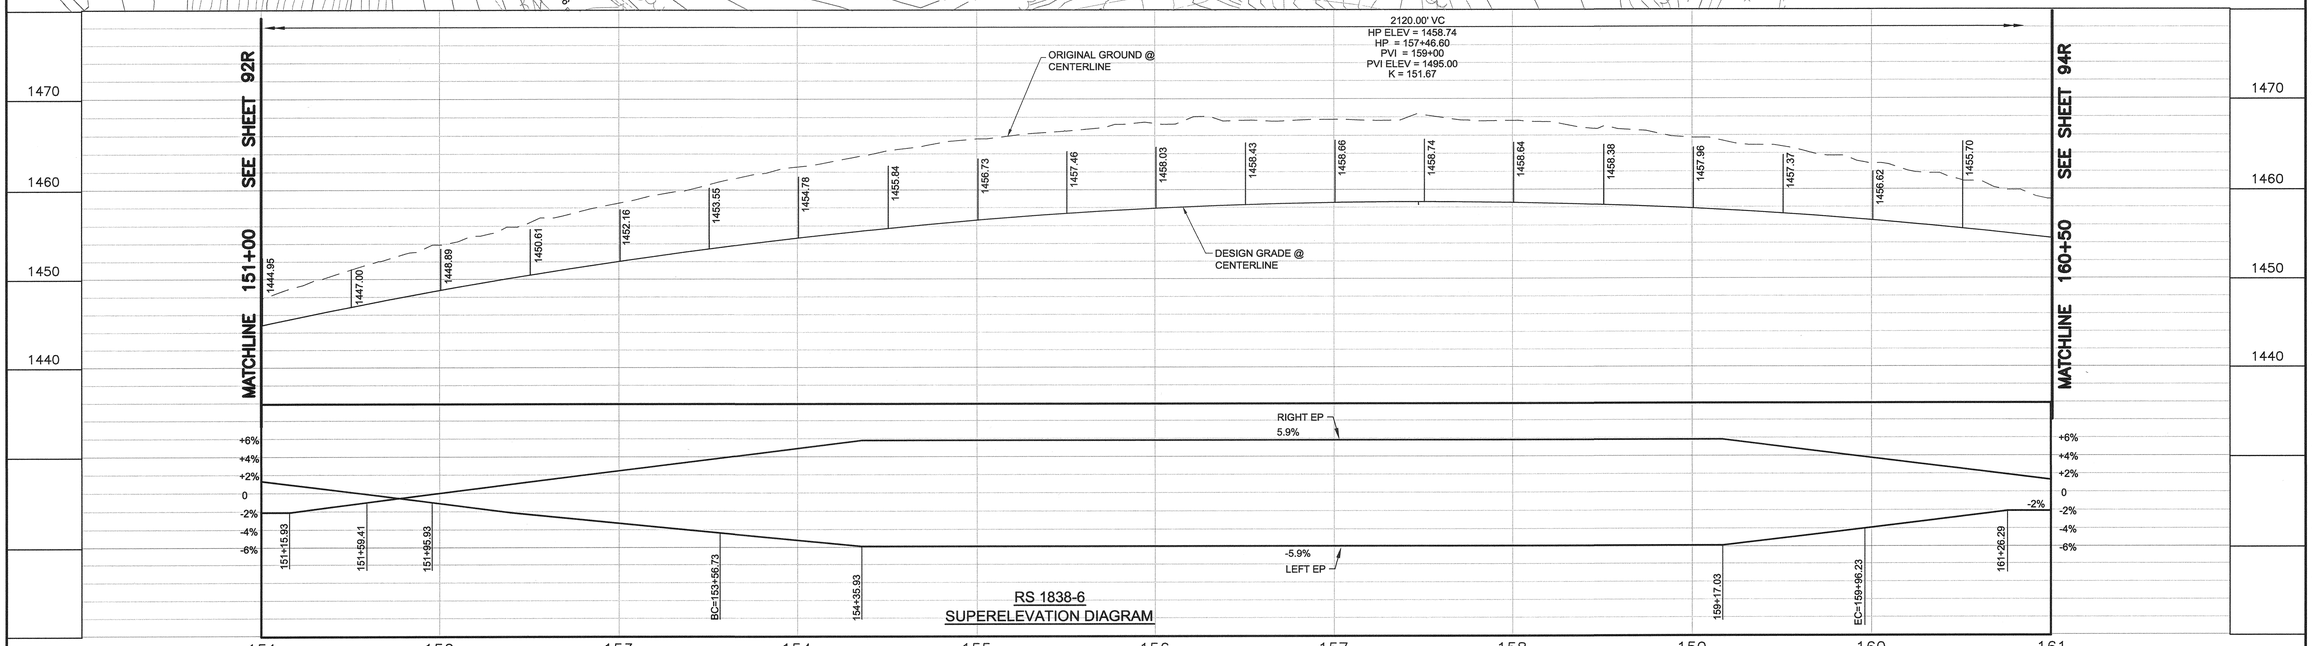

COUNTY OF SAN DIEGO
DEPARTMENT OF PUBLIC WORKS
5555 OVERLAND AVENUE, SAN DIEGO, CA 92123-1295

REVISIONS	BY	APPROVED	DATE

COORDINATE INDEX
380 N. 1750 E.
CONST. COMPL.
FIELD REVISIONS

VALLEY CENTER ROAD RECONSTRUCTION IN THE VICINITY OF VALLEY CENTER

PLAN AND PROFILE 151+00 TO 160+50

SCALE: HOR. 1"=40' VERT. 1"=8'
W.A. UJ1101 R.S. 1838-3 TO -6
SHEET 93R OF 256 SHEETS

S:\LDD Design\Valley Center Road\UJ1101\Addendum #2\VCR-SOUTH\C-SH093R-PPR5-VCRS.dwg
C-SH093-PPR5-VCRS
17:00 08/14/05