FOR REDUCED PLANS
ORIGINAL SCALE IS IN INCHES

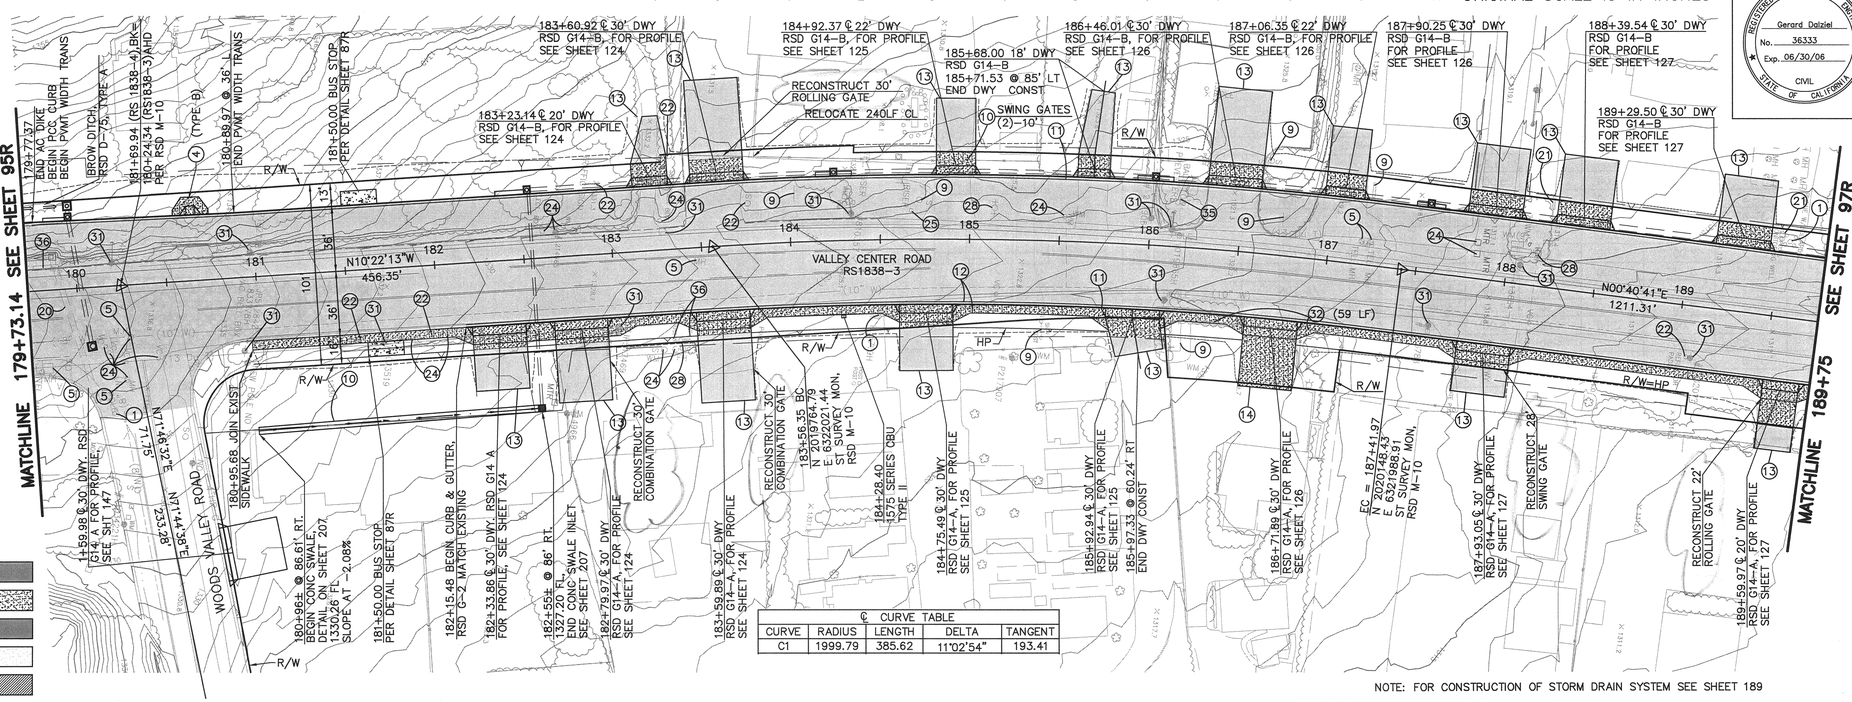

¢ CURVE TABLE				
CURVE	RADIUS	LENGTH	DELTA	TANGENT
C1	1999.79	385.62	11°02'54"	193.41

NOTE: FOR CONSTRUCTION OF STORM DRAIN SYSTEM SEE SHEET 189

LEGEND:
- AC PAVEMENT & BASE
- CONC DWY & SW
- MULTI-USE TRAIL
- REMOVE AC SCARIFY SOIL
- DEMOLISH STRUCTURE

REGISTERED PROFESSIONAL ENGINEER — Gerard Dalziel, No. 36333, Exp. 06/30/06, CIVIL, STATE OF CALIFORNIA

PLANS	BY	DATE
DESIGNED		
CHECKED		
DELINEATED		

WILLDAN – Serving Public Agencies
5930 Cornerstone ct. West, Ste 300
San Diego, California 92121
Tel 858.467.6950, Fax 858.467.1346

REGISTERED CIVIL ENGINEER — DATE 8/14/05

Basis of Bearings: California Coordinate System NAD 83 Zone 6

CONSTRUCTION NOTES:

1. REL (BY OTHERS)
4. CURB RAMP RSD G-27
5. ADJUST MH TO NEW GRADE (BY OTHERS)
9. REL & RECONSTRUCT BUSINESS SIGN & ELECTRICAL (TYP) AS DIRECTED
10. REMOVE AND REPLACE
11. CURB AND GUTTER, RSD G-2
12. 5' PCC SIDEWALK, RSD G-7
13. CONST DWY (OUTSIDE R/W) PER DS-7
14. 5.5" CONC DWY
19. ABN/RELOCATE MONITORING WELL (BY OTHERS)
20. ABN EXIST PIPE
21. REL
22. REL SIGN (SEE SIGNING PLAN)
23. REL MAILBOX(S) (TEMPORARY)
24. REL WATER METER/VALVE
25. REL TELEPHONE RISER (BY OTHERS)
27. REL ST NAME SIGN, CSD DS-13
28. REL FH
30. REL ELECTRIC BOX (BY OTHERS)
31. REL UTILITY POLE (BY OTHERS)
32. REL FENCE (TYP) TO R/W
34. REL ST LIGHT (BY OTHERS)
35. REL BACK FLOW PREVENTER
36. REL TRAFFIC SIGNAL BOX

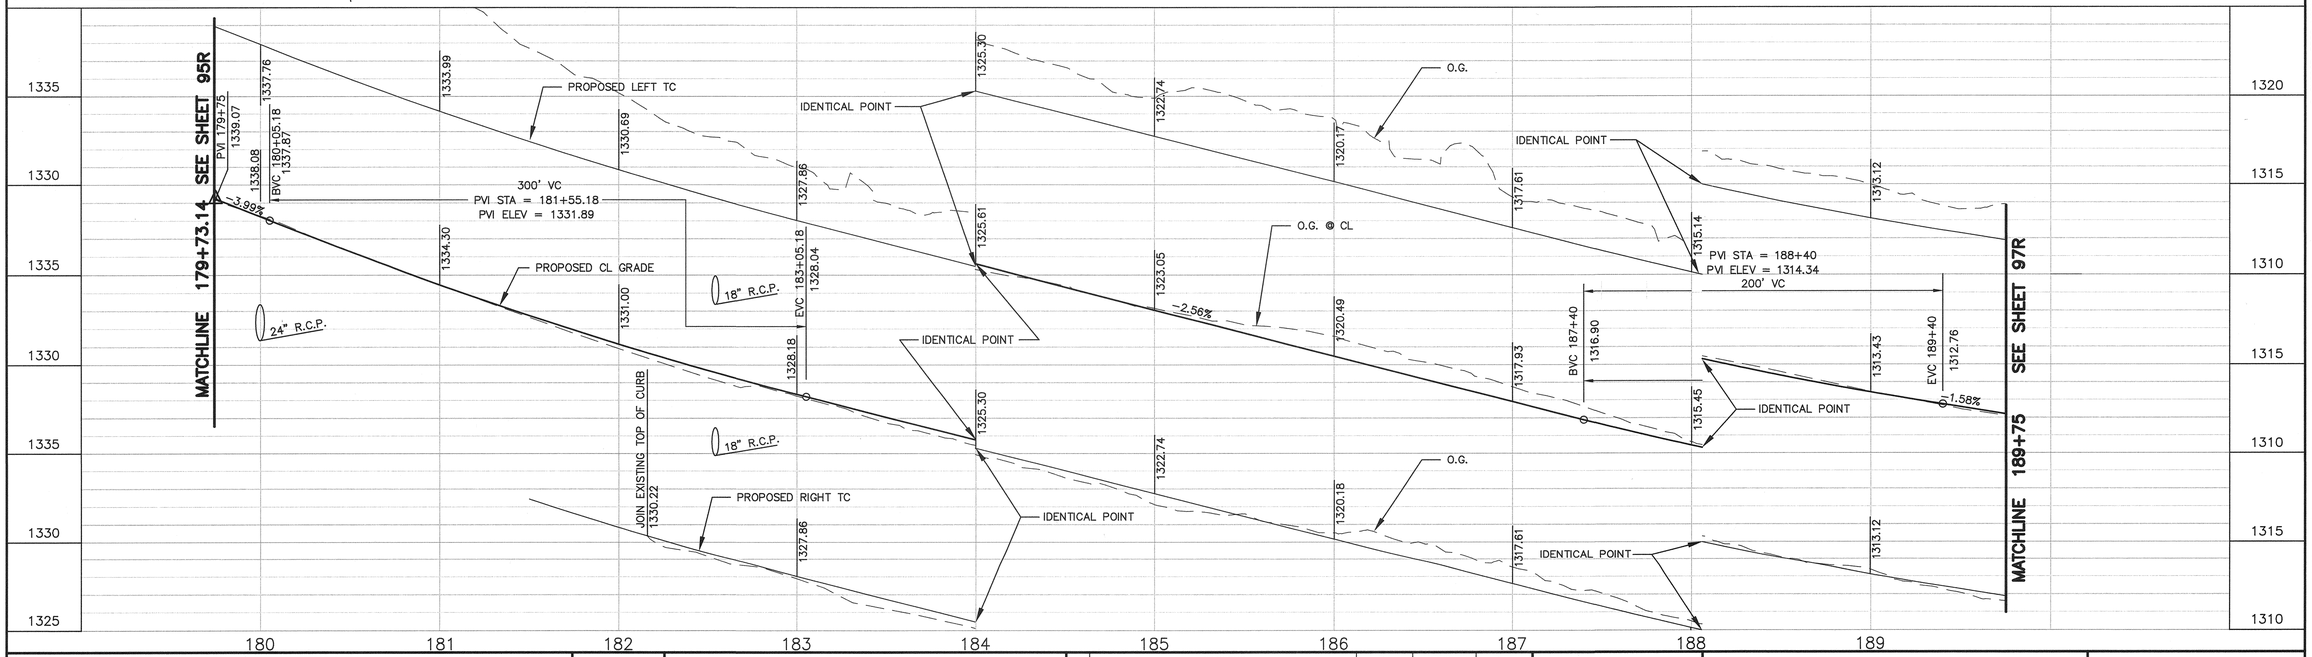

COUNTY OF SAN DIEGO
DEPARTMENT OF PUBLIC WORKS
5555 OVERLAND AVENUE, SAN DIEGO, CA 92123-1295

REVISIONS	BY	APPROVED	DATE

COORDINATE INDEX: 370 N. 1761 E.
CONST. COMPL.
FIELD REVISIONS

VALLEY CENTER ROAD RECONSTRUCTION IN THE VICINITY OF VALLEY CENTER

PLAN AND PROFILE - 179+73.14 TO 189+75

SCALE: HOR. 1"=40' VERT. 1"=4'
W.A. UJ1101 R.S. 1838-3 TO -6
FILE NO.
SHEET 96R OF 256 SHEETS

C-SH096R-PPRB-VCRN.dwg
S:\LDD Design\Valley Center Road\UJ1101\Addendum #2\VCR-NORTH\
08/14/05 17:00