FOR REDUCED PLANS
ORIGINAL SCALE IS IN INCHES

RETURN DATA				
CURVE	DELTA	RADIUS	LENGTH	TANGENT
C1	N89°59'32"	40	62.84	40
C2	N90°00'00"E	40	62.83	40
C3	N90°00'00"E	30	47.12	30
C4	N89°30'00"E	30	46.86	29.74

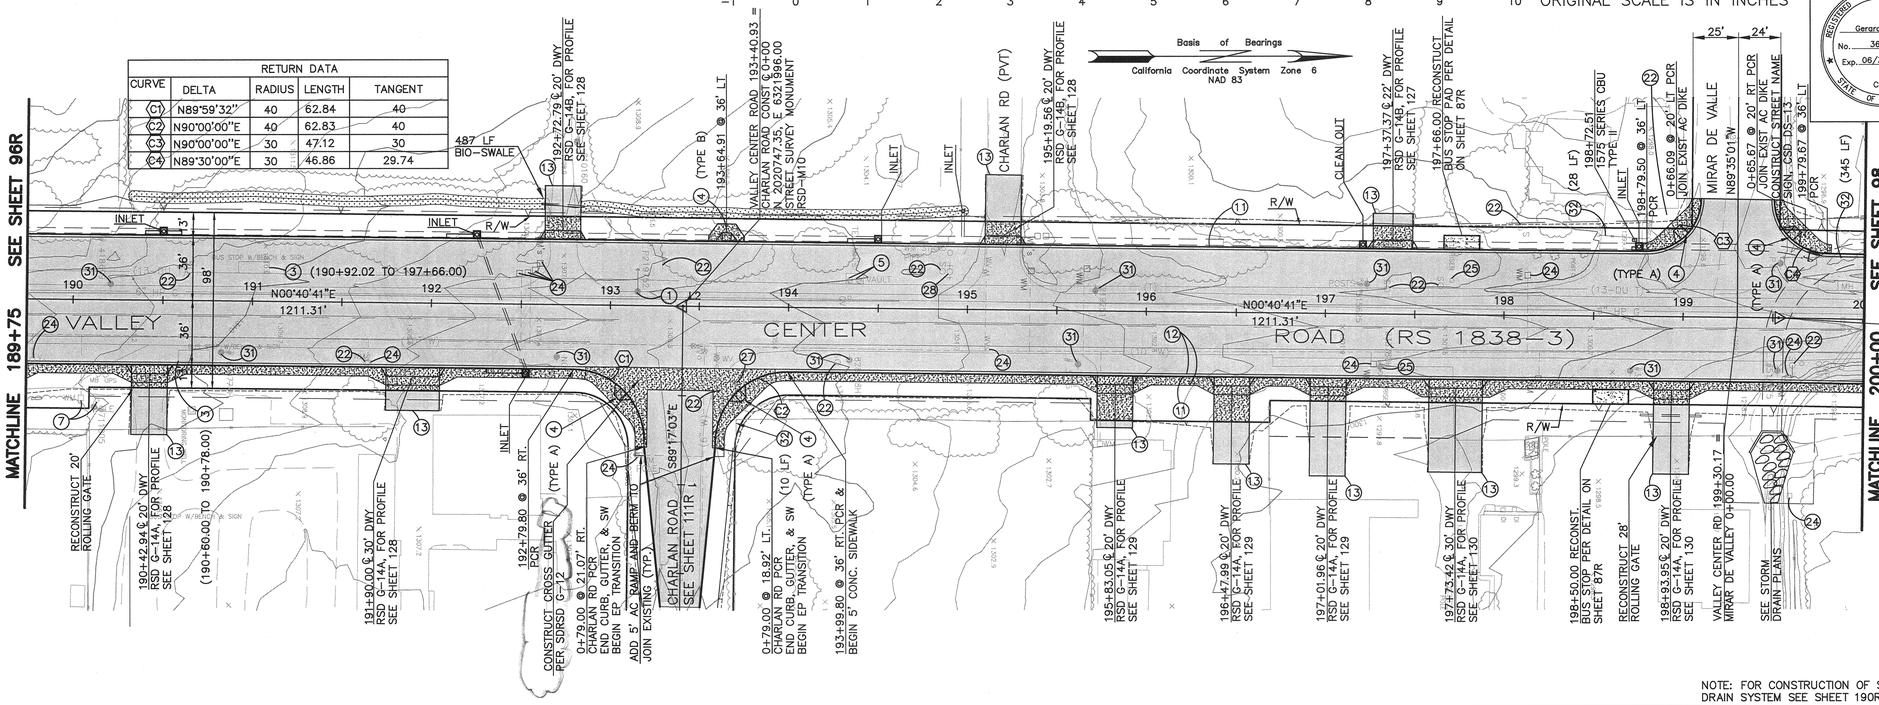

PLANS	BY	DATE
DESIGNED		
CHECKED		
DELINEATED		

REGISTERED PROFESSIONAL ENGINEER
Gerard Daiziel
No. 36333
Exp. 06/30/06
CIVIL
STATE OF CALIFORNIA

WILLDAN – Serving Public Agencies
5930 Cornerstone ct. West, Ste 300
San Diego, California 92121
Tel 858.467.6950, Fax 858.467.1346

REGISTERED CIVIL ENGINEER — DATE 8/14/05

CONSTRUCTION NOTES:

1. REL (BY OTHERS)
3. REMOVE & RECONSTRUCT BUS STOP PER DETAIL ON SHEET 87R
4. CURB RAMP RSD G-27
5. ADJUST MH TO NEW GRADE (BY OTHERS)
7. PROTECT IN PLACE
11. CURB AND GUTTER, RSD G-2
12. 5' PCC SIDEWALK, RSD G-7
13. CONST DWY (OUTSIDE R/W) PER DS-7
22. REL SIGN (SEE SIGNING PLAN)
24. REL WATER METER/VALVE
25. REL TELEPHONE RISER (BY OTHERS)
27. REL ST NAME SIGN, CSD DS-13
28. REL FH
31. REL UTILITY POLE (BY OTHERS)
32. REL FENCE (TYP) TO R/W

ST SURVEY MON, RSD M-10
199+53.28 ANGLE PT.
N2021359.656
E6322003.243

LEGEND:
- AC PAVEMENT & BASE
- CONC DWY & SW
- MULTI-USE TRAIL
- REMOVE AC SCARIFY SOIL
- DEMOLISH STRUCTURE

NOTE: FOR CONSTRUCTION OF STORM DRAIN SYSTEM SEE SHEET 190R

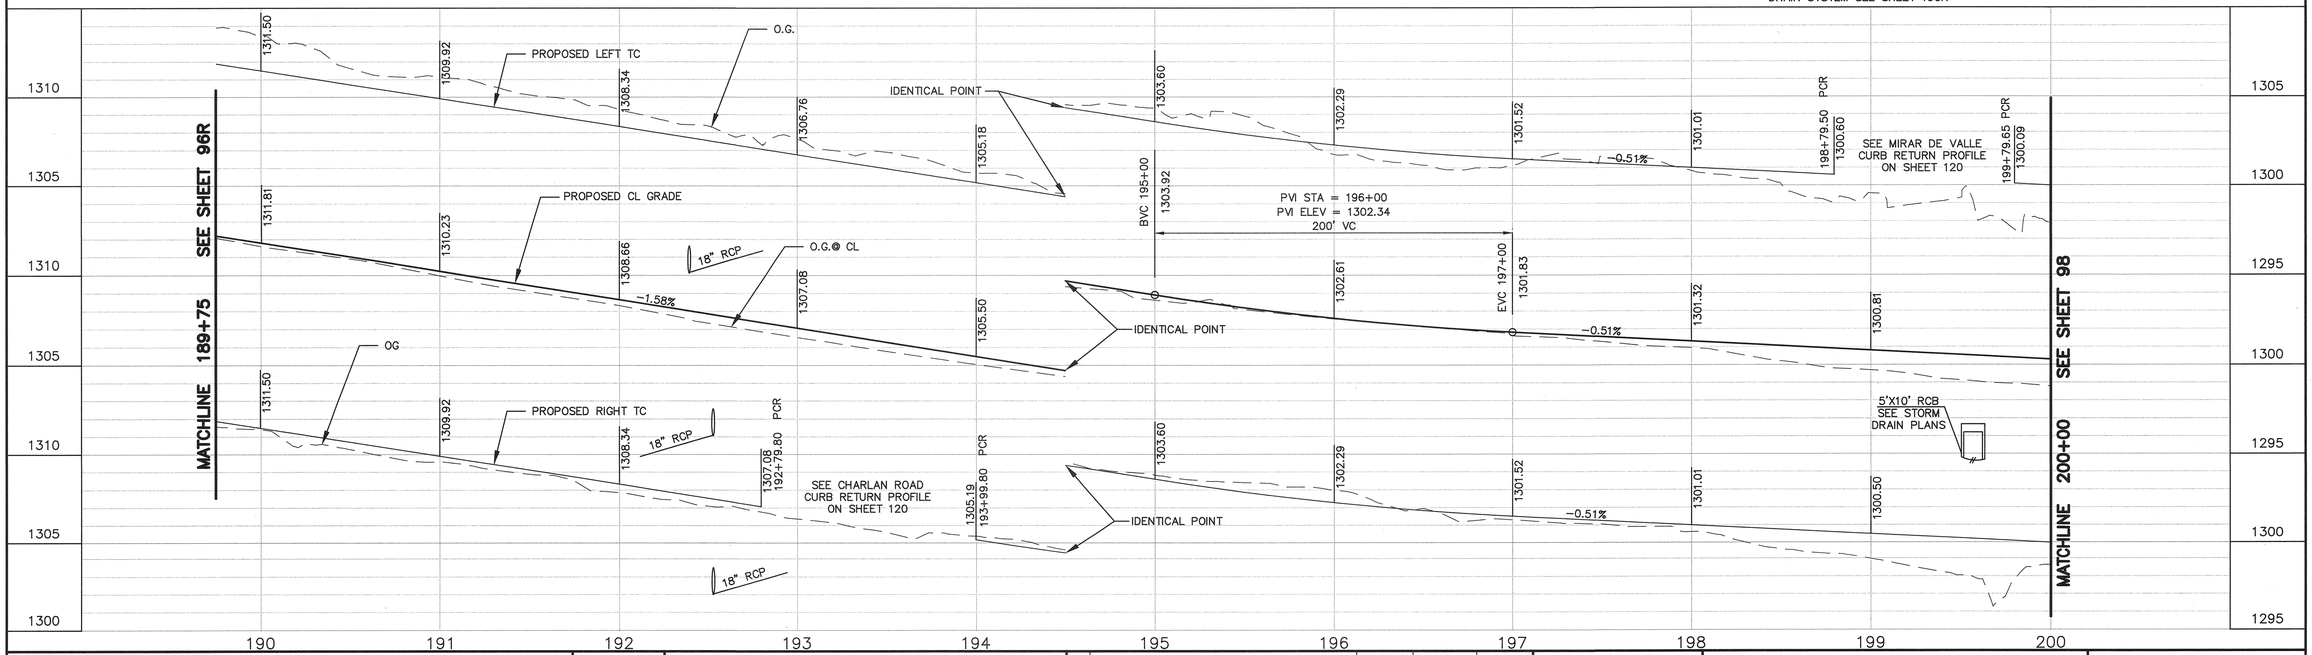

COUNTY OF SAN DIEGO DEPARTMENT OF PUBLIC WORKS 5555 OVERLAND AVENUE, SAN DIEGO, CA 92123-1295	REVISIONS	BY	APPROVED	DATE	COORDINATE INDEX 370 N. 1761 E. CONST. COMPL. FIELD REVISIONS	VALLEY CENTER ROAD RECONSTRUCTION IN THE VICINITY OF VALLEY CENTER PLAN AND PROFILE 189+75 TO 200+00	SCALE: HOR. 1"=40' VERT. 1"=4' W.A. UJ1101 R.S. 1838-3 TO -8 FILE NO. SHEET 97R OF 256 SHEETS

C-SH097R-PPR9-VCRN.dwg
S:\LDD Design\Valley Center Road\UJ1101\Addendum #2\VCR-NORTH\
17:00 08/14/05