FOR REDUCED PLANS ORIGINAL SCALE IS IN INCHES

℄ CURVE TABLE				
CURVE	RADIUS	LENGTH	DELTA	TANGENT
C2	1399.86	1026.45	42°00'44"	537.53
C6	159.99	49.95	17°53'18"	25.18

RETURN DATA				
CURVE	RADIUS	LENGTH	DELTA	TANGENT
C2	30'	49.83	94°58'43"	32.72
C3	30'	47.80'	91°17'19"	30.69'

DWY CURVE TABLE				
CURVE	RADIUS	LENGTH	DELTA	TANGENT
D1	30'	24.44	46°40'42"	12.94

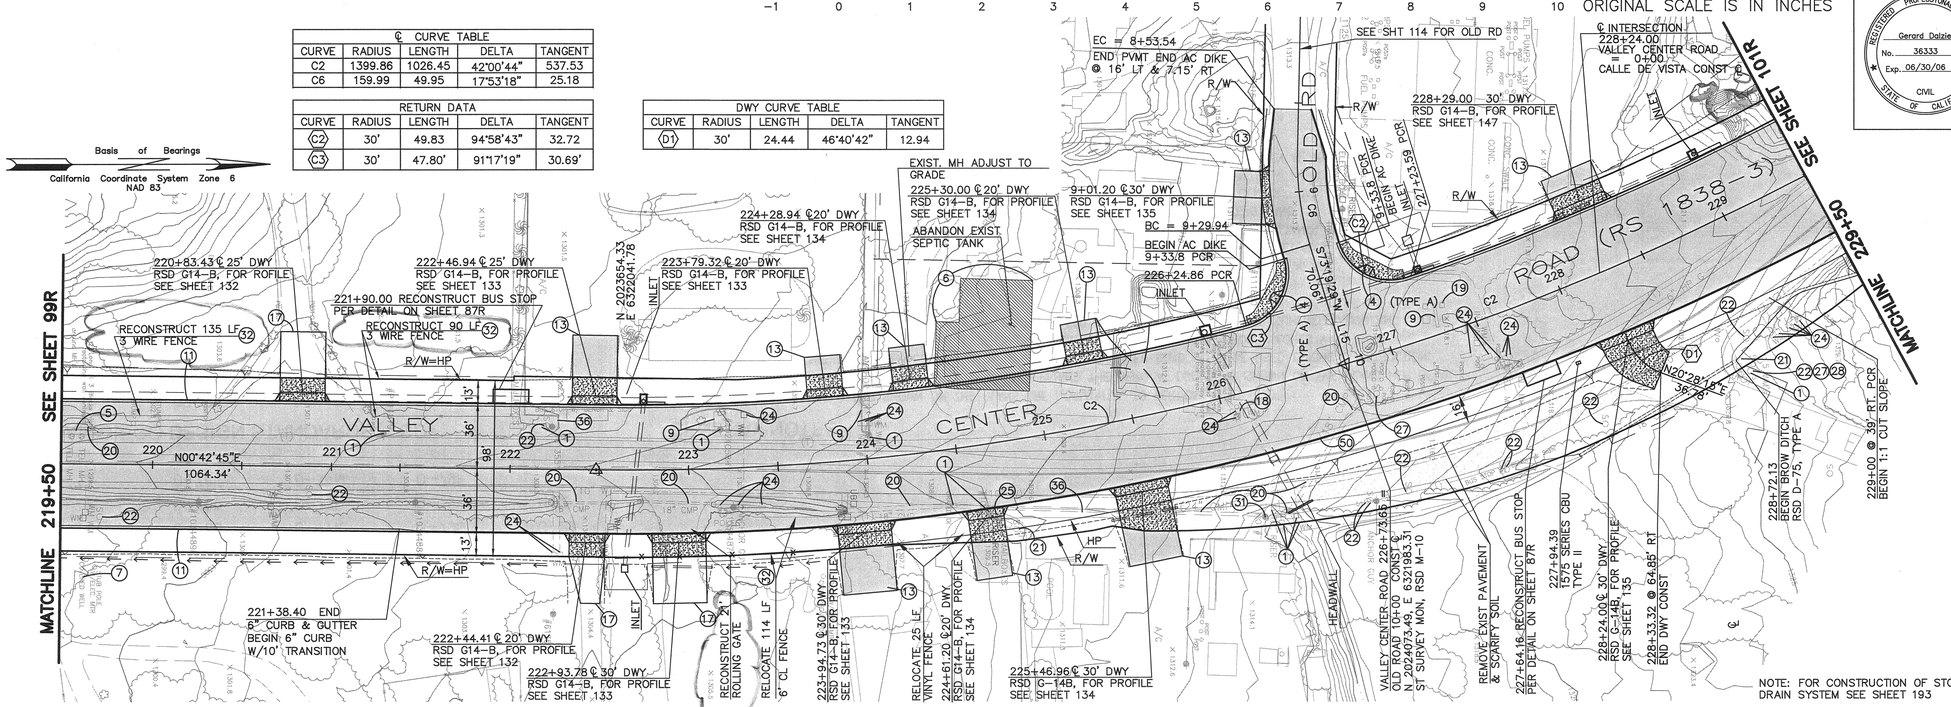

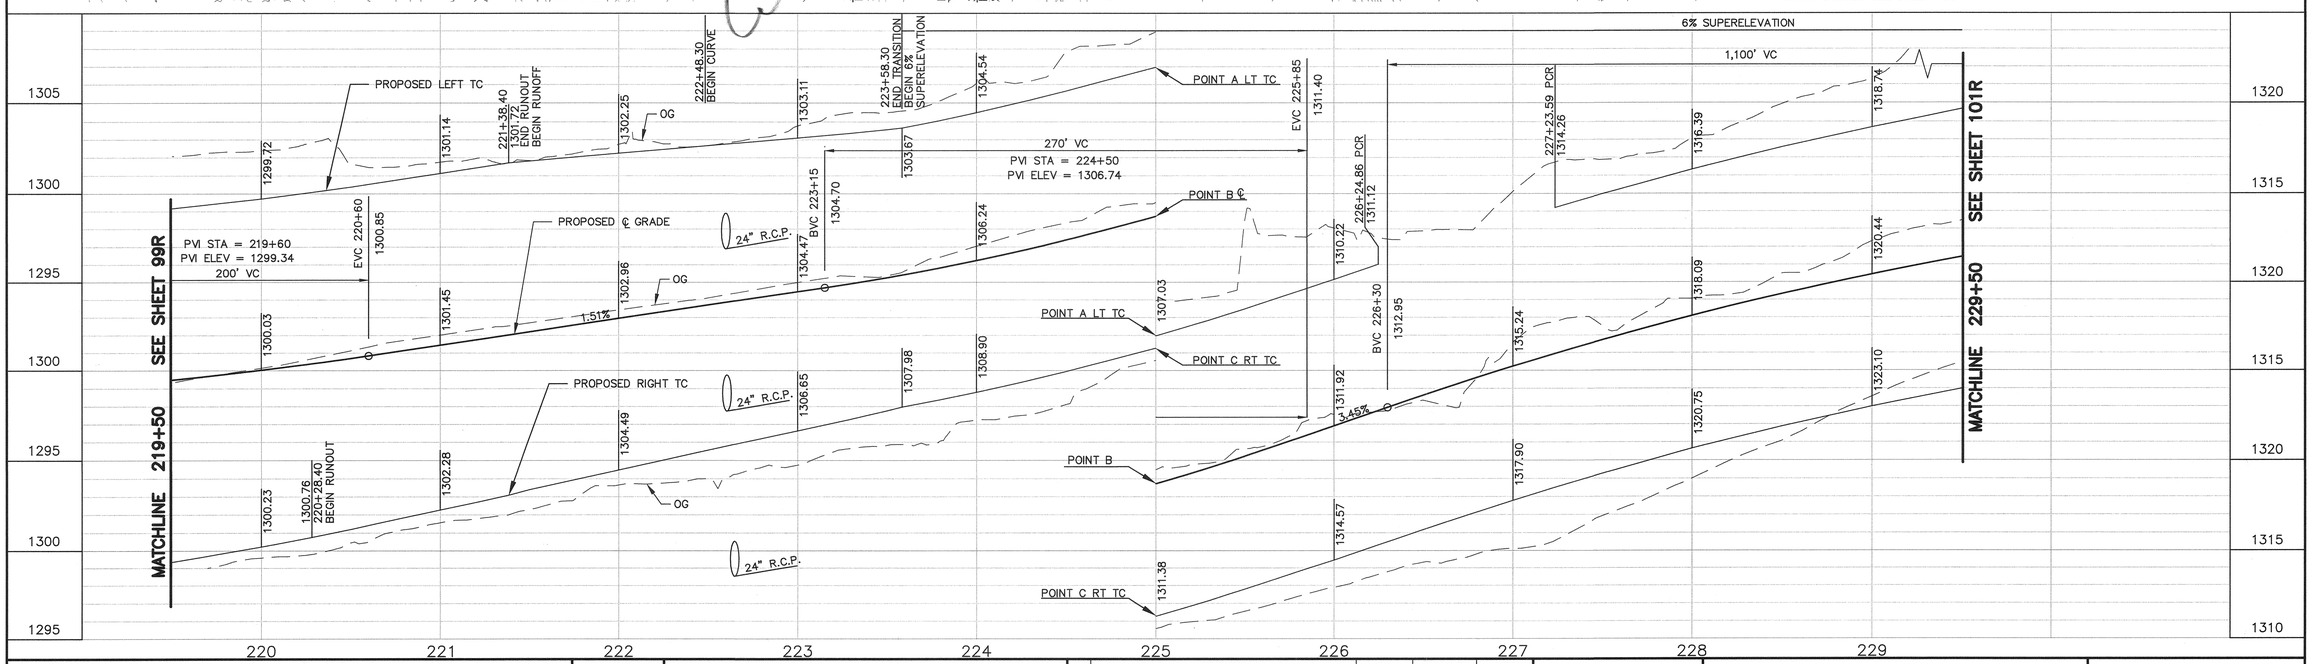

PLANS	BY	DATE
DESIGNED		
CHECKED		
DELINEATED		

REGISTERED PROFESSIONAL ENGINEER — Gerard Dalziel — No. 36333 — Exp. 06/30/06 — CIVIL — STATE OF CALIFORNIA

WILLDAN – Serving Public Agencies
5930 Cornerstone ct. West, Ste 300
San Diego, California 92121
Tel 858.467.6950, Fax 858.467.1346

REGISTERED CIVIL ENGINEER — DATE 8/14/05

CONSTRUCTION NOTES:

1. REL (BY OTHERS)
2. SALV
5. ADJUST MH TO NEW GRADE (BY OTHERS)
6. DEMOLISH EXISTING STRUCTURE
7. PROTECT IN PLACE
9. REL & RECONSTRUCT BUSINESS SIGN
11. CURB AND GUTTER, RSD G-2
13. CONST DWY (OUTSIDE R/W) PER DS-7
17. EARTH DWY COMPACTED TO 90% RC
18. SALV STREET LIGHT AND SIGN FOR PROPERTY OWNER
19. ABN/RELOCATE MONITORING WELL (BY OTHERS)
20. ABN EXIST PIPE
22. REL SIGN (SEE SIGNING PLAN)
24. REL WATER METER/VALVE
25. REL TELEPHONE RISER (BY OTHERS)
27. REL ST NAME SIGN, CSD DS-13
28. REL FH
31. REL UTILITY POLE (BY OTHERS)
32. REL FENCE (TYP) TO R/W
36. REL TRAFFIC SIGNAL BOX
50. CONST 6" CURB, RSD G-1

LEGEND:
- AC PAVEMENT & BASE
- CONC DWY & SW
- MULTI-USE TRAIL
- REMOVE AC SCARIFY SOIL
- DEMOLISH STRUCTURE

C-SH100R-PPR12-VCRN.dwg

S:\LDD Design\Valley Center Road\UJ1101\Addendum #2\VCR-NORTH\

17:00 08/14/05

COUNTY OF SAN DIEGO
DEPARTMENT OF PUBLIC WORKS
5555 OVERLAND AVENUE, SAN DIEGO, CA 92123-1295

REVISIONS	BY	APPROVED	DATE

COORDINATE INDEX
370 N. 1761 E.
CONST. COMPL.
FIELD REVISIONS

VALLEY CENTER ROAD RECONSTRUCTION IN THE VICINITY OF VALLEY CENTER

PLAN AND PROFILE 219+50 TO 229+50

SCALE: HOR. 1"=40' VERT. 1"=4'
W.A. UJ1101 R.S. 1838-3 TO -6
FILE NO.
SHEET 100R OF 256 SHEETS