FOR REDUCED PLANS
ORIGINAL SCALE IS IN INCHES

DWY ℄ CURVE DATA				
CURVE	RADIUS	LENGTH	DELTA	TANGENT
D1	15.00	11.77	44°58'30"	TANGENT

℄ CURVE TABLE				
CURVE	RADIUS	LENGTH	DELTA	TANGENT
C2	1399.86	1026.45	42°00'44"	537.53
C3	2803.71	1372.42	28°02'47"	700.25

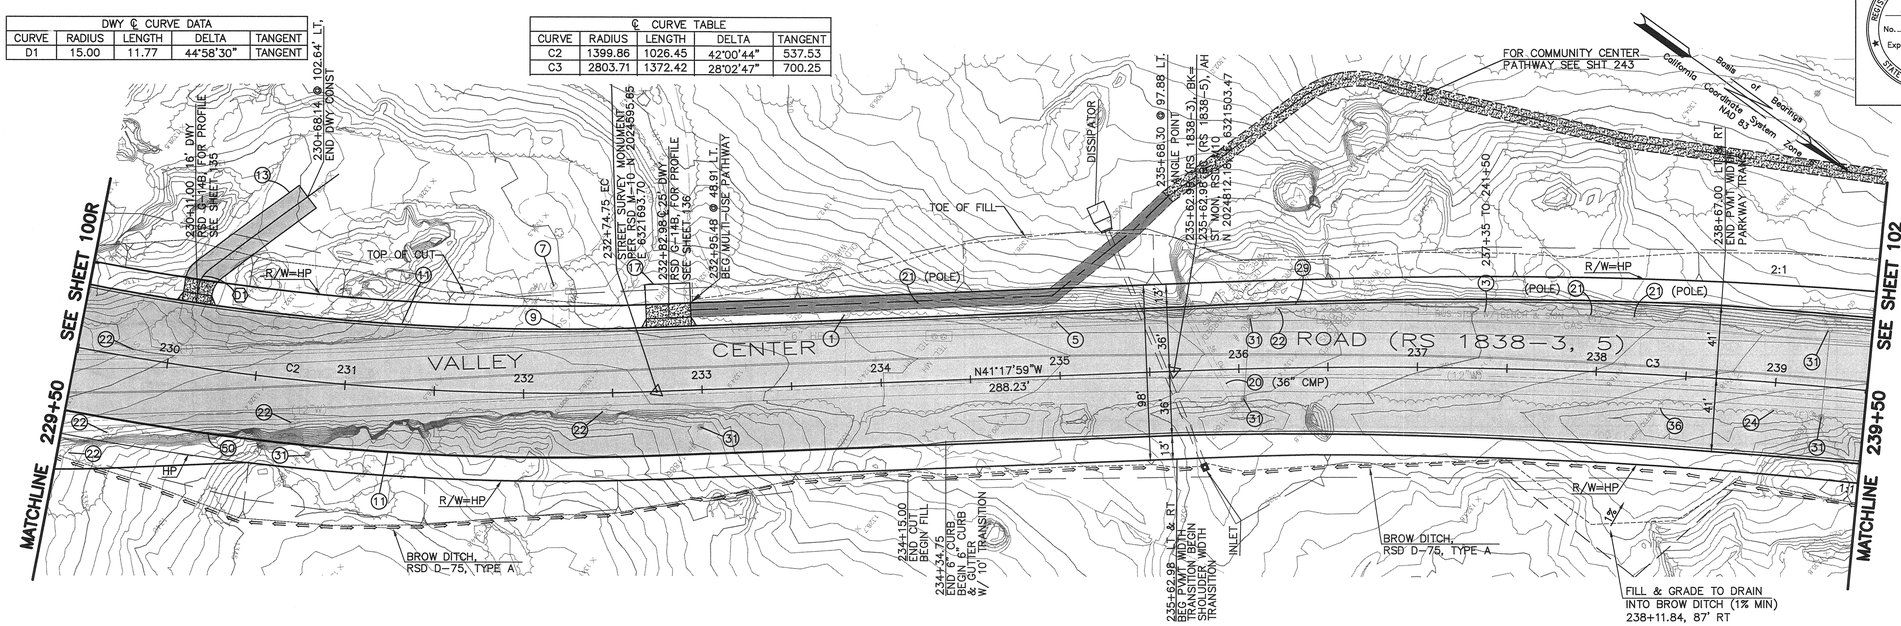

PLANS	BY	DATE
DESIGNED		
CHECKED		
DELINEATED		

REGISTERED PROFESSIONAL ENGINEER — Gerard Daiziel — No. 36333 — Exp. 06/30/06 — CIVIL — STATE OF CALIFORNIA

WILLDAN – Serving Public Agencies
5930 Cornerstone ct. West, Ste 300
San Diego, California 92121
Tel 858.467.6950, Fax 858.467.1346

REGISTERED CIVIL ENGINEER — DATE 6/15/05

CONSTRUCTION NOTES:

1. REL (BY OTHERS)
3. REMOVE & RECONSTRUCT BUS STOP PER DETAIL ON SHEET 87R
4. CURB RAMP RSD G-27
5. ADJUST MH TO NEW GRADE (BY OTHERS)
7. PROTECT IN PLACE
9. REL & RECONSTRUCT BUSINESS SIGN
11. CURB AND GUTTER, RSD G-2
13. CONST DWY (OUTSIDE R/W) PER DS-7
17. EARTH DWY COMPACTED TO 90% RC
20. ABN EXIST PIPE
21. REL
22. REL SIGN (SEE SIGNING PLAN)
24. REL WATER METER/VALVE
29. REL BW FENCE TO R/W
31. REL UTILITY POLE (BY OTHERS)
36. REL TRAFFIC SIGNAL BOX
50. CONST 6" CURB, RSD G-1

LEGEND:
- AC PAVEMENT & BASE
- CONC DWY & SW
- MULTI-USE TRAIL
- REMOVE AC SCARIFY SOIL
- DEMOLISH STRUCTURE

NOTE: FOR CONSTRUCTION OF STORM DRAIN SYSTEM SEE SHEET 194

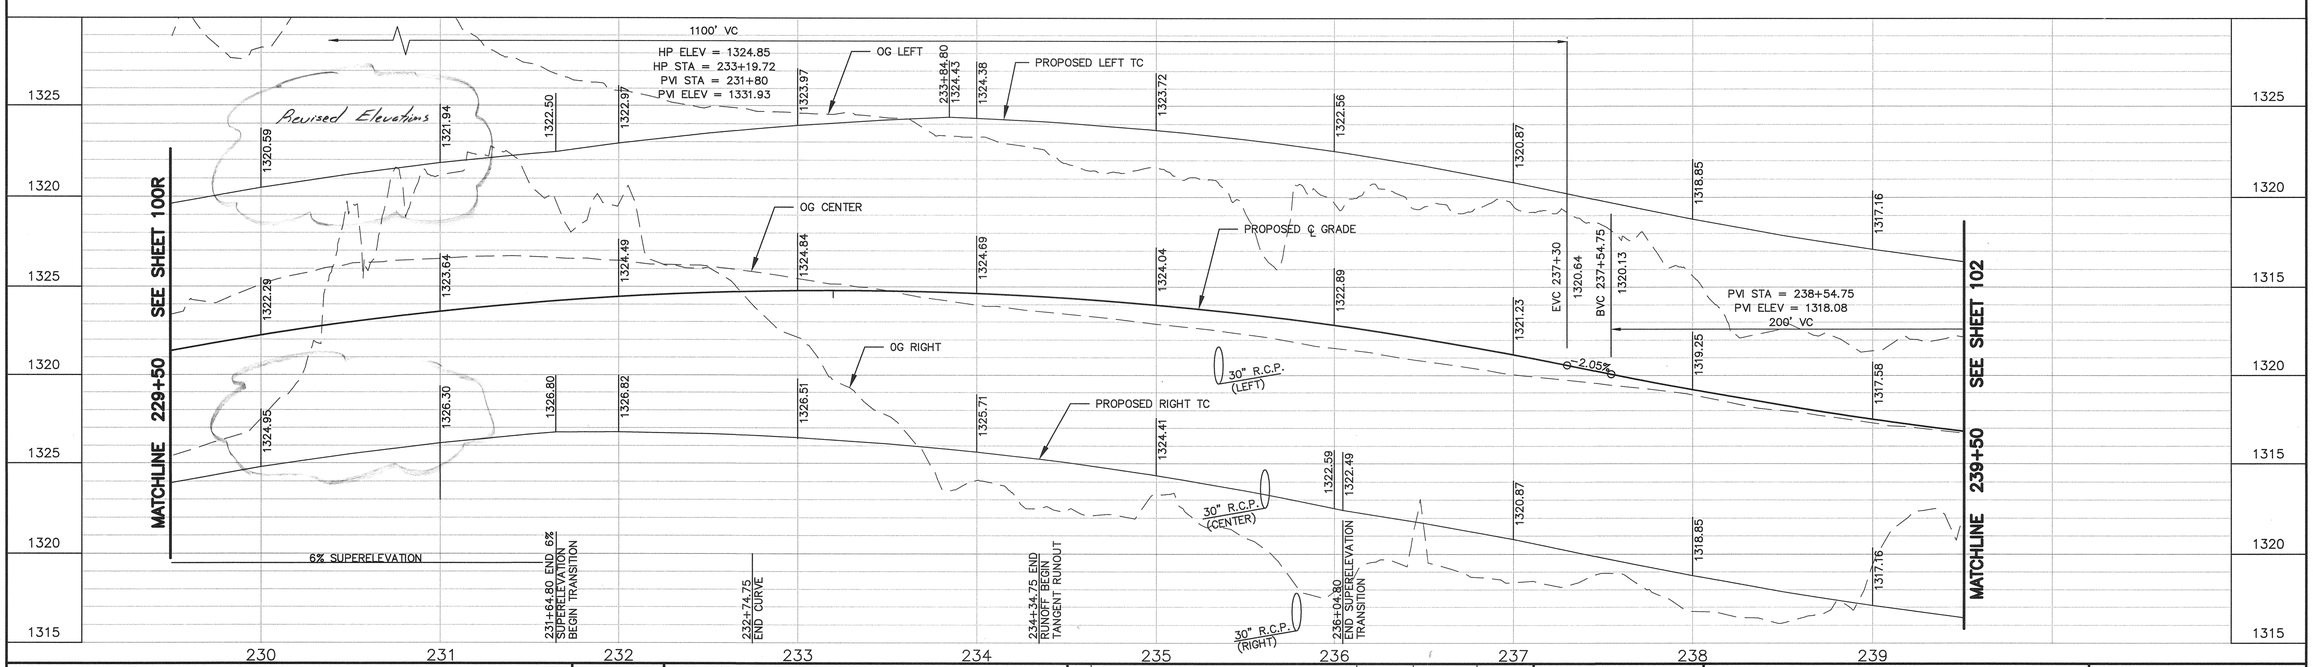

COUNTY OF SAN DIEGO
DEPARTMENT OF PUBLIC WORKS
5555 OVERLAND AVENUE, SAN DIEGO, CA 92123-1295

REVISIONS	BY	APPROVED	DATE

COORDINATE INDEX: 370 N. 1761 E.
CONST. COMPL.
FIELD REVISIONS

VALLEY CENTER ROAD RECONSTRUCTION IN THE VICINITY OF VALLEY CENTER
PLAN AND PROFILE 229+50 TO 239+50

SCALE: HOR. 1"=40' VERT. 1"=4'
W.A. UJ1101 R.S. 1838-3 TO -6
FILE NO.
SHEET 101R OF 256 SHEETS

C-SH101R-PPR13-VCRN.dwg
S:\LDD Design\Valley Center Road\UJ1101\Addendum #2\VCR-NORTH\
17:00 08/15/05