FOR REDUCED PLANS
ORIGINAL SCALE IS IN INCHES

PLANS	BY	DATE
DESIGNED		
CHECKED		
DELINEATED		

REGISTERED PROFESSIONAL ENGINEER — Gerard Dalziel — No. 36333 — Exp. 06/30/06 — CIVIL — STATE OF CALIFORNIA

WILLDAN – Serving Public Agencies
5930 Cornerstone ct. West, Ste 300
San Diego, California 92121
Tel 858.467.6950, Fax 858.467.1346

REGISTERED CIVIL ENGINEER _____ DATE

Basis of Bearings
California Coordinate System Zone 6
NAD 83

LEGEND:
- AC PAVEMENT & BASE
- CONC DWY & SW
- MULTI-USE TRAIL

CONSTRUCTION NOTES:
- (1) REL (BY OTHERS)
- (10) REMOVE AND REPLACE
- (11) CURB AND GUTTER, RSD G-2
- (12) 5' PCC SIDEWALK, RSD G-7
- (13) CONST DWY (OUTSIDE R/W) PER DS-7
- (16) PED RAMP PER RSD G-27
- (19) ABN/RELOCATE MONITORING WELL (BY OTHERS)
- (21) REL
- (22) REL SIGN (SEE SIGNING PLAN)
- (23) REL MAILBOX(S) (TEMPORARY)
- (24) REL WATER METER/VALVE
- (26) REL R1-STOP SIGN
- (27) REL ST NAME SIGN, CSD DS-13
- (28) REL FH
- (29) REL BW FENCE TO R/W
- (30) REL ELECTRIC BOX (BY OTHERS)
- (31) REL UTILITY POLE (BY OTHERS)
- (38) RECONSTRUCT MBGR
- (50) CONST 6" CURB, RSD G-1

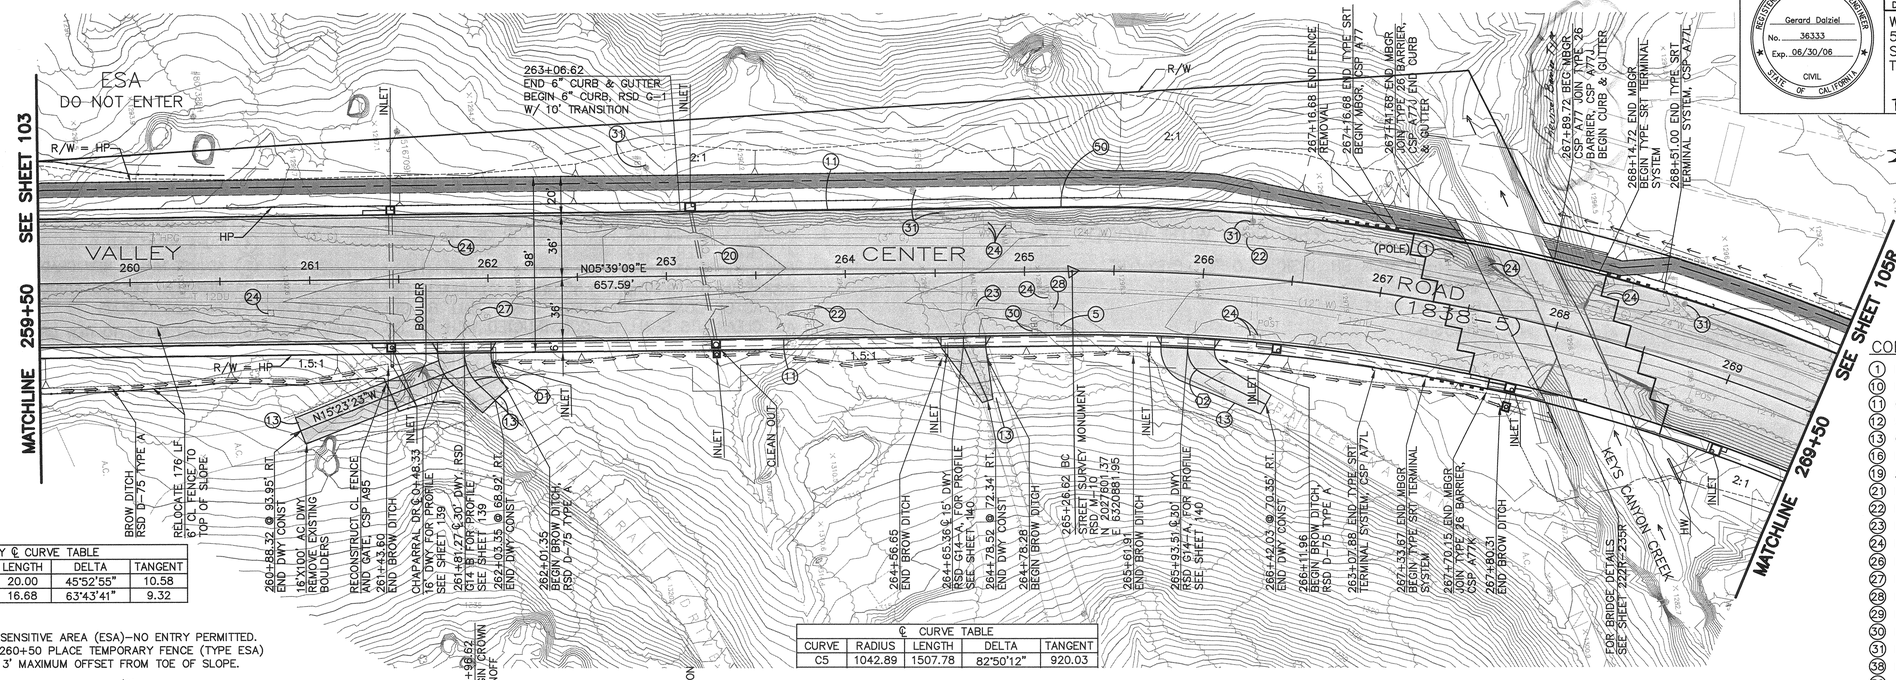

DWY ℄ CURVE TABLE				
CURVE	RADIUS	LENGTH	DELTA	TANGENT
D1	25.00	20.00	45°52'55"	10.58
D2	15.00	16.68	63°43'41"	9.32

℄ CURVE TABLE				
CURVE	RADIUS	LENGTH	DELTA	TANGENT
C5	1042.89	1507.78	82°50'12"	920.03

NOTE:
ENVIRONMENTALLY SENSITIVE AREA (ESA)–NO ENTRY PERMITTED. FROM 257+50 TO 260+50 PLACE TEMPORARY FENCE (TYPE ESA) PARALLEL TO AND 3' MAXIMUM OFFSET FROM TOE OF SLOPE.

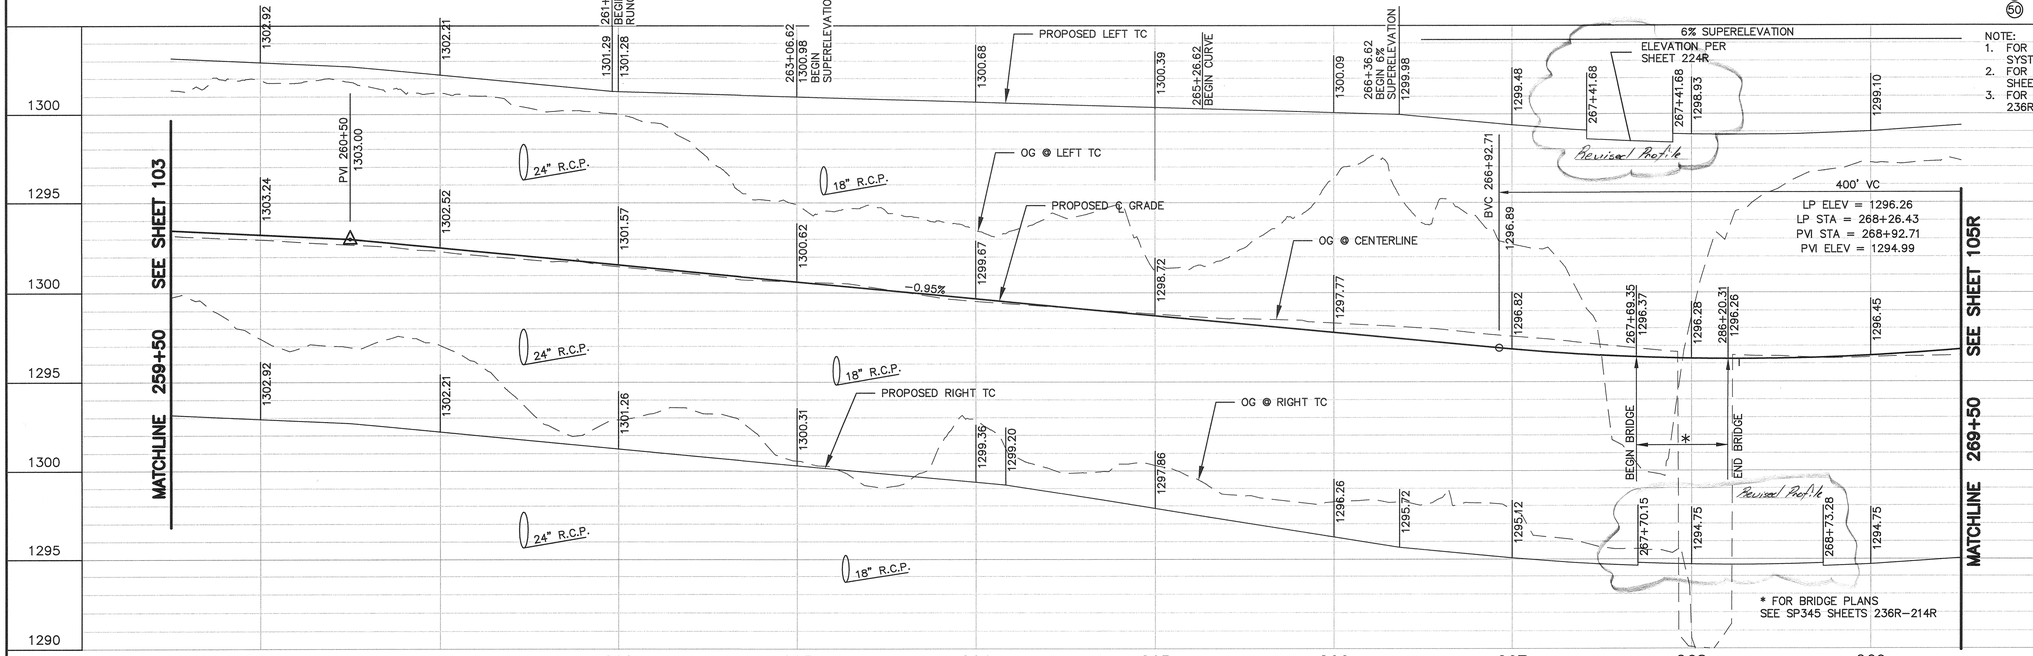

NOTE:
1. FOR CONSTRUCTION OF STORM DRAIN SYSTEM SEE SHEET 197R
2. FOR MULTI-USE PATHWAY PLANS SEE SHEET 237–242
3. FOR BRIDGE DETAILS SEE SHEETS 236R–214R

* FOR BRIDGE PLANS
SEE SP345 SHEETS 236R–214R

C-SH104R-PP16-VCRN.dwg
S:\LDD Design\Valley Center Road\UJ1101\Addendum #2\VCR-NORTH\
17:00 08/14/05

COUNTY OF SAN DIEGO
DEPARTMENT OF PUBLIC WORKS
5555 OVERLAND AVENUE, SAN DIEGO, CA 92123-1295

REVISIONS	BY	APPROVED	DATE

COORDINATE INDEX
370 N. 1761 E.
CONST. COMPL. _____
FIELD REVISIONS _____

VALLEY CENTER ROAD RECONSTRUCTION
IN THE VICINITY OF VALLEY CENTER

PLAN AND PROFILE 259+50 TO 269+50

SCALE: HOR. 1"=40' VERT. 1"=4'
W.A. UJ1101 R.S. 1838-3 TO -6
FILE NO. _____
SHEET 104R OF 256 SHEETS