FOR REDUCED PLANS
ORIGINAL SCALE IS IN INCHES

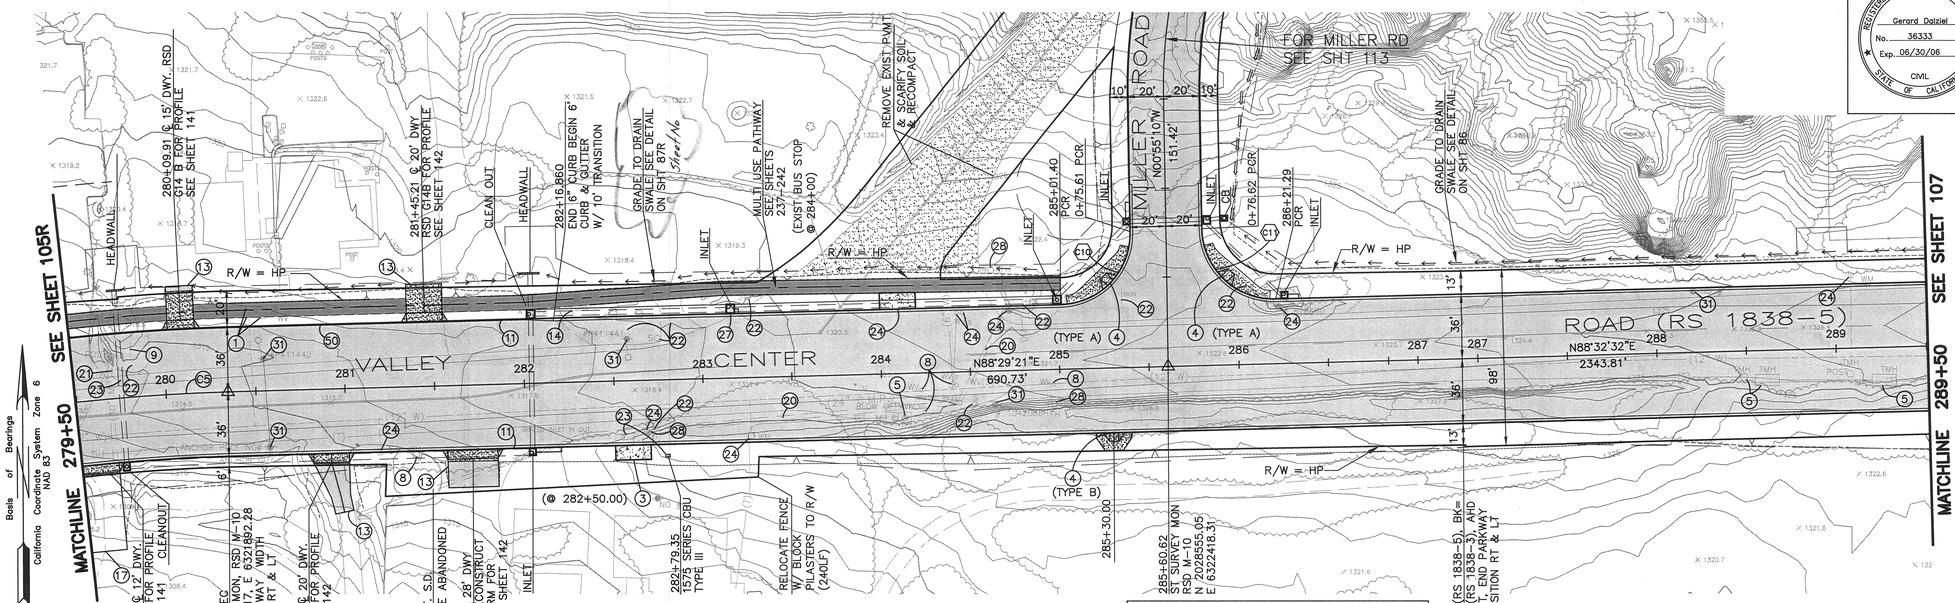

¢ CURVE TABLE				
CURVE	RADIUS	LENGTH	DELTA	TANGENT
C5	1042.89	1507.78	82°50'12"	920.03

RETURN DATA				
CURVE	RADIUS	LENGTH	DELTA	TANGENT
C10	40.00	62.42	89°24'32"	39.59
C11	40.00	63.24	90°35'28"	40.41

PLANS	BY	DATE
DESIGNED		
CHECKED		
DELINEATED		

REGISTERED PROFESSIONAL ENGINEER
Gerard Dalziel
No. 36333
Exp. 06/30/06
CIVIL
STATE OF CALIFORNIA

REGISTERED CIVIL ENGINEER DATE

WILLDAN – Serving Public Agencies
5930 Cornerstone ct. West, Ste 300
San Diego, California 92121
Tel 858.467.6950, Fax 858.467.1346

CONSTRUCTION NOTES:

1. REL (BY OTHERS)
3. REMOVE & RECONSTRUCT BUS STOP PER DETAIL ON SHEET 87R
4. CURB RAMP RSD G-27
5. ADJUST MH TO NEW GRADE (BY OTHERS)
8. ADJUST VALVE TO NEW GRADE
10. REMOVE AND REPLACE
12. 5' PCC SIDEWALK, RSD G-7
13. CONST DWY (OUTSIDE R/W) PER DS-7
16. PED RAMP PER RSD G-27
19. ABN/RELOCATE MONITORING WELL (BY OTHERS)
21. REL
22. REL SIGN (SEE SIGNING PLAN)
23. REL MAILBOX(S) (TEMPORARY)
24. REL WATER METER/VALVE
26. REL R1-STOP SIGN
27. REL ST NAME SIGN, CSD DS-13
28. REL FH
30. REL ELECTRIC BOX (BY OTHERS)
31. REL UTILITY POLE (BY OTHERS)
50. CONST 6" CURB, RSD G-1

LEGEND:
- AC PAVEMENT & BASE
- CONC DWY & SW
- MULTI-USE TRAIL
- REMOVE AC SCARIFY SOIL

NOTE: FOR CONSTRUCTION OF STORM DRAIN SYSTEM SEE SHEET 199

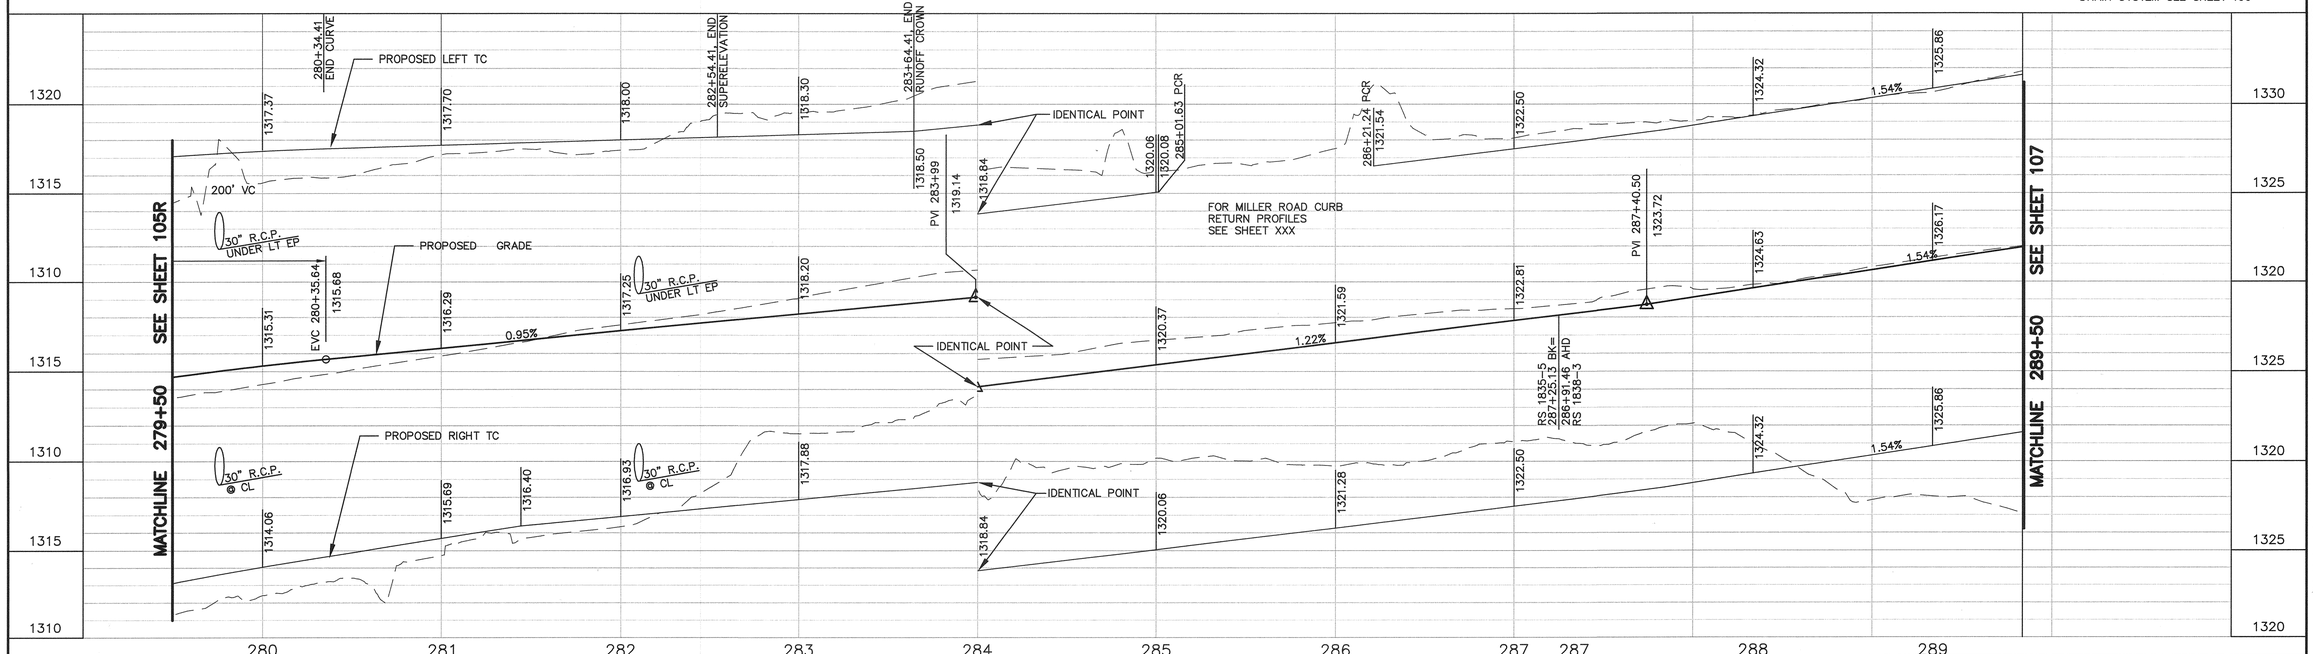

C-SH106R-PPR18-VCRN.dwg

S:\LDD Design\Valley Center Road\UJ1101\Addendum #2\VCR-NORTH\

17:00 08/14/05

COUNTY OF SAN DIEGO
DEPARTMENT OF PUBLIC WORKS
5555 OVERLAND AVENUE, SAN DIEGO, CA 92123-1295

REVISIONS	BY	APPROVED	DATE

COORDINATE INDEX
370 N. 1761 E.
CONST. COMPL.
FIELD REVISIONS

VALLEY CENTER ROAD RECONSTRUCTION IN THE VICINITY OF VALLEY CENTER

PLAN AND PROFILE 279+50 TO 289+50

SCALE: HOR. 1"=40' VERT. 1"=4'
W.A. UJ1101 R.S. 1838-3 TO -6
FILE NO.
SHEET 106R OF 256 SHEETS