FOR REDUCED PLANS
ORIGINAL SCALE IS IN INCHES

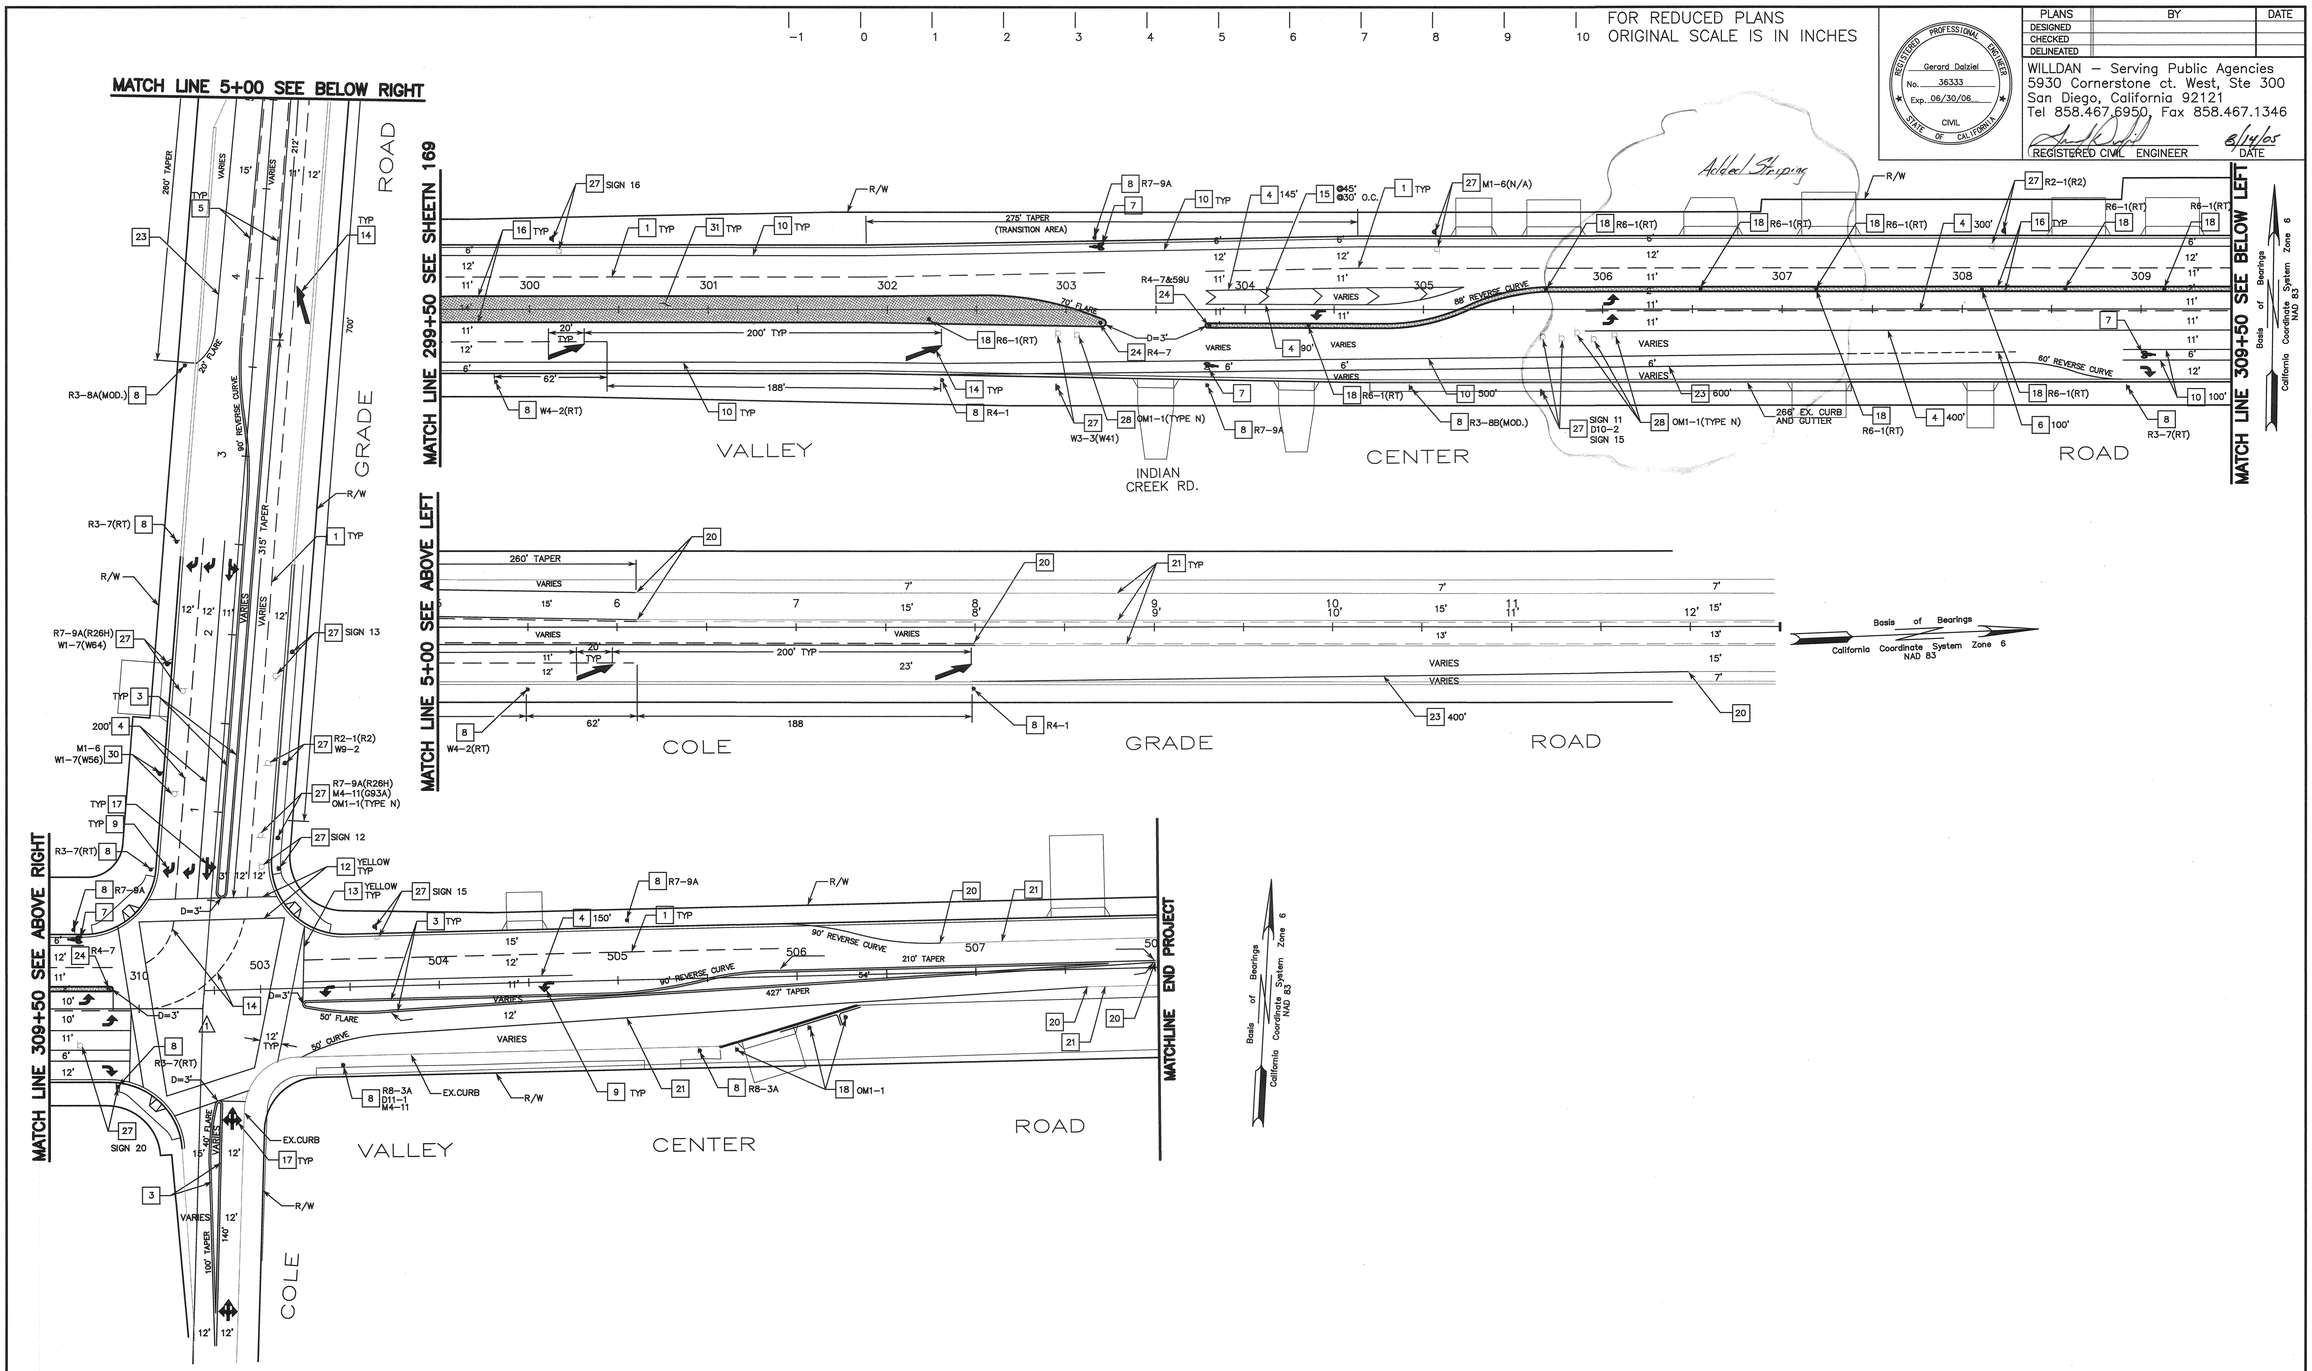

PLANS	BY	DATE
DESIGNED		
CHECKED		
DELINEATED		

REGISTERED PROFESSIONAL ENGINEER
Gerard Dalziel
No. 36333
Exp. 06/30/06
CIVIL
STATE OF CALIFORNIA

WILLDAN – Serving Public Agencies
5930 Cornerstone ct. West, Ste 300
San Diego, California 92121
Tel 858.467.6950, Fax 858.467.1346

REGISTERED CIVIL ENGINEER — DATE 8/14/05

C-SH170R-S11-VCRN.dwg

S:\LDD Design\Valley Center Road\UJ1101\Addendum #2\VCR-NORTH\

17:00 08/14/05

COUNTY OF SAN DIEGO
DEPARTMENT OF PUBLIC WORKS
5555 OVERLAND AVENUE, SAN DIEGO, CA 92123-1295

REVISIONS	BY	APPROVED	DATE

COORDINATE INDEX
370 N. 1761 E.
CONST. COMPL.
FIELD REVISIONS

VALLEY CENTER ROAD RECONSTRUCTION
IN THE VICINITY OF VALLEY CENTER

SIGNING & STRIPING PLAN 299+50 TO 508+00

SCALE: HOR. VERT.
W.A. UJ1101 R.S. 1838-3 TO -6
FILE NO.
SHEET 170R OF 256 SHEETS