FOR REDUCED PLANS
ORIGINAL SCALE IS IN INCHES

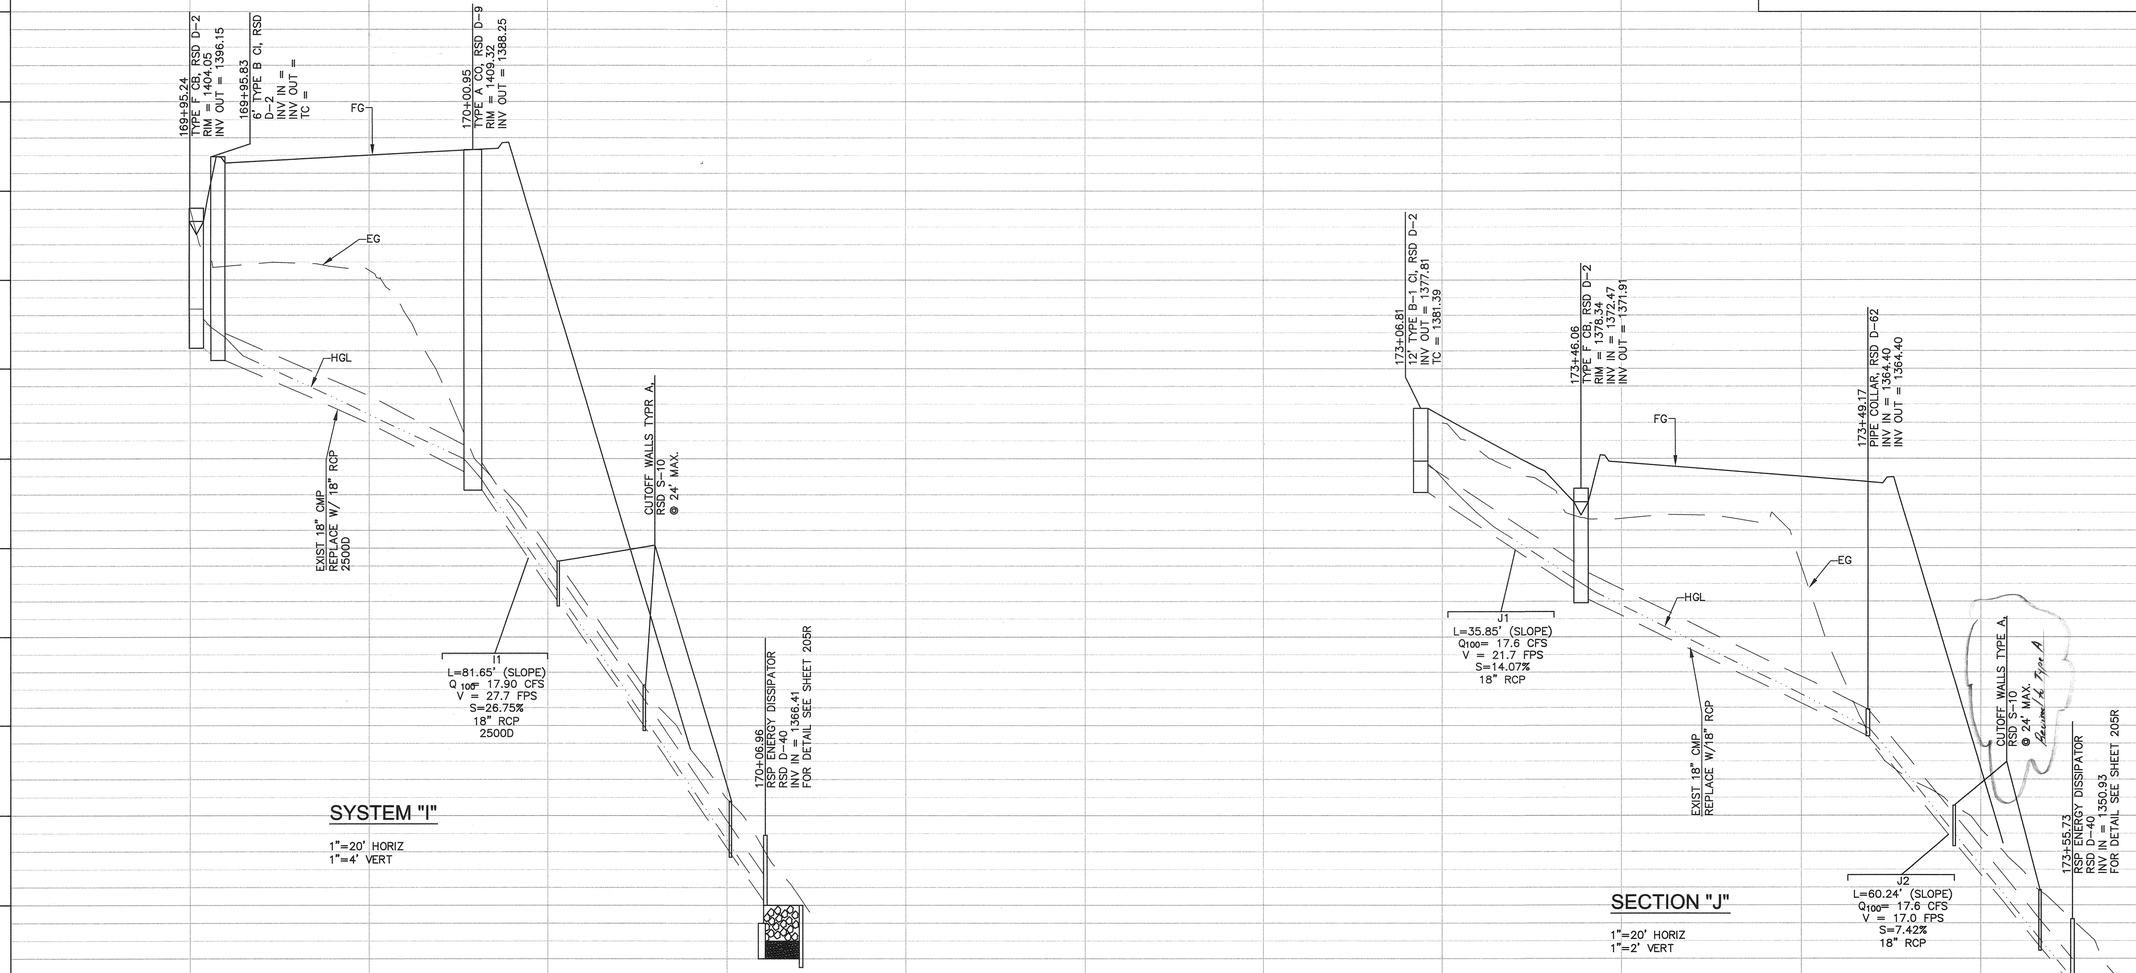

REGISTERED PROFESSIONAL ENGINEER
Gerard Dalziel
No. 36333
Exp. 06/30/06
CIVIL
STATE OF CALIFORNIA

PLANS	BY	DATE
DESIGNED		
CHECKED		
DELINEATED		

WILLDAN – Serving Public Agencies
5930 Cornerstone Ct. West, ste 300
San Diego, California 92121
Tel 858.467.6950, Fax 858.467.1346

REGISTERED CIVIL ENGINEER — DATE 8/14/05

COUNTY OF SAN DIEGO
DEPARTMENT OF PUBLIC WORKS
5555 OVERLAND AVENUE, SAN DIEGO, CA 92123-1295

REVISIONS	BY	APPROVED	DATE

COORDINATE INDEX
380 N. 1750 E.
CONST. COMPL.
FIELD REVISIONS

VALLEY CENTER ROAD RECONSTRUCTION
IN THE VICINITY OF VALLEY CENTER

STORM DRAIN PROF - 162+00 TO 171+00

SCALE: HOR. 1"=20' VERT. 1"=4'
W.A. UJ1101 R.S. 1838-3,4,5,6
SHEET 187R OF 256 SHEETS

S:\LDD Design\Valley Center Road\UJ1101\Addendum #2\VCR-SOUTH\ C-SH187R-SDPFS-VCRS.dwg 17:00 08/14/05