FOR REDUCED PLANS
ORIGINAL SCALE IS IN INCHES

PLANS	BY	DATE
DESIGNED		
CHECKED		
DELINEATED		

REGISTERED PROFESSIONAL ENGINEER — Gerard Dalziel — No. 36333 — Exp. 06/30/06 — CIVIL — STATE OF CALIFORNIA

WILLDAN – Serving Public Agencies
5930 Cornerstone Ct. West, Ste 300
San Diego, California 92121
Tel 858.467.6950, Fax 858.467.1346

REGISTERED CIVIL ENGINEER — DATE 8/14/05

LEGEND

NEW RCB

NEW INVERT EXTENSION

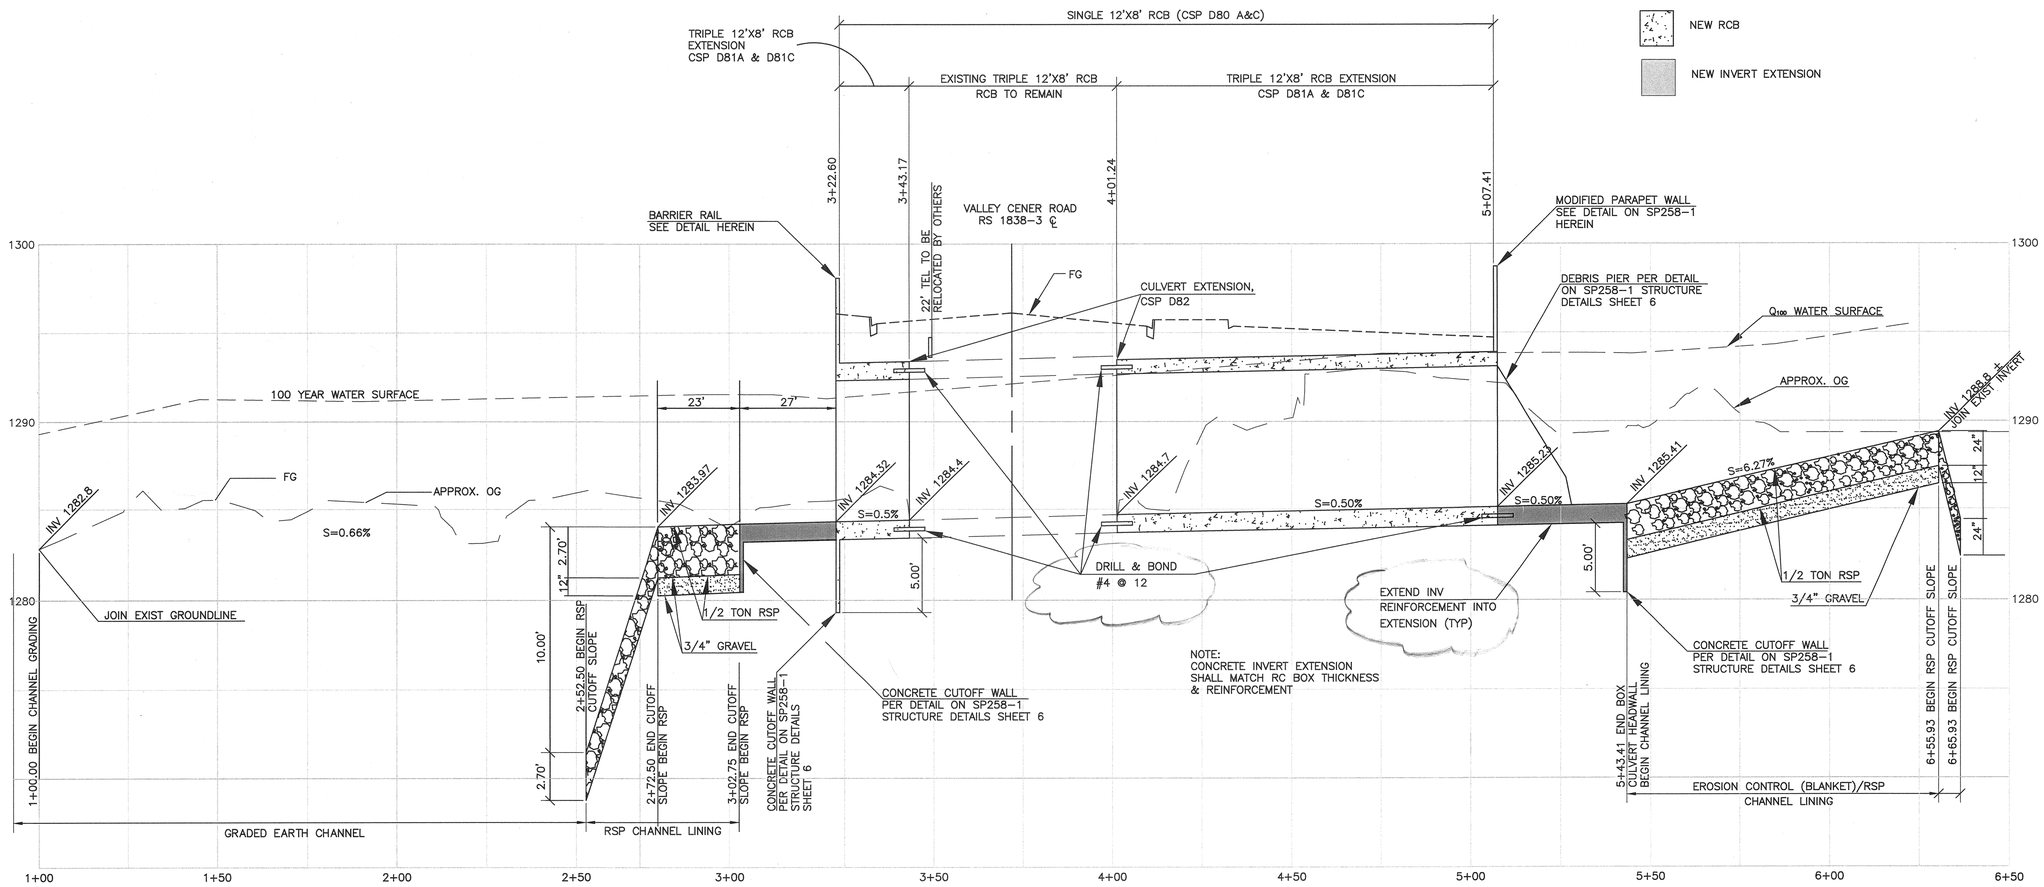

MOOSA CREEK CONTROL LINE PROFILE

1"=20' HORIZ.
1"=4' VERT.

SP-258-1

COUNTY OF SAN DIEGO
DEPARTMENT OF PUBLIC WORKS
5555 OVERLAND AVENUE, SAN DIEGO, CA 92123-1295

REVISIONS	BY	APPROVED	DATE

COORDINATE INDEX: 382 N. 1755 E.
CONST. COMPL.
FIELD REVISIONS

VALLEY CENTER ROAD BRIDGE OVER MOOSA CANYON CREEK 57C-0266

CHANNEL CONTROL LINE PROFILE

SCALE: HOR. 1"=20' VERT. 1"=4'
W.A. UJ1101 R.S. 1838-3,4,5,6
SP258-1 SHEET 2 OF 6
SHEET 210R OF 256 SHEETS

C-SH210R-SDCH1-VCRN.dwg
S:\LDD Design\Valley Center Road\UJ1101\Addendum #2\VCR-NORTH\
08/14/05 17:00