FOR REDUCED PLANS
ORIGINAL SCALE IS IN INCHES

PLANS	BY	DATE
DESIGNED	RLC	
CHECKED	JRD	
DELINEATED	NONE	

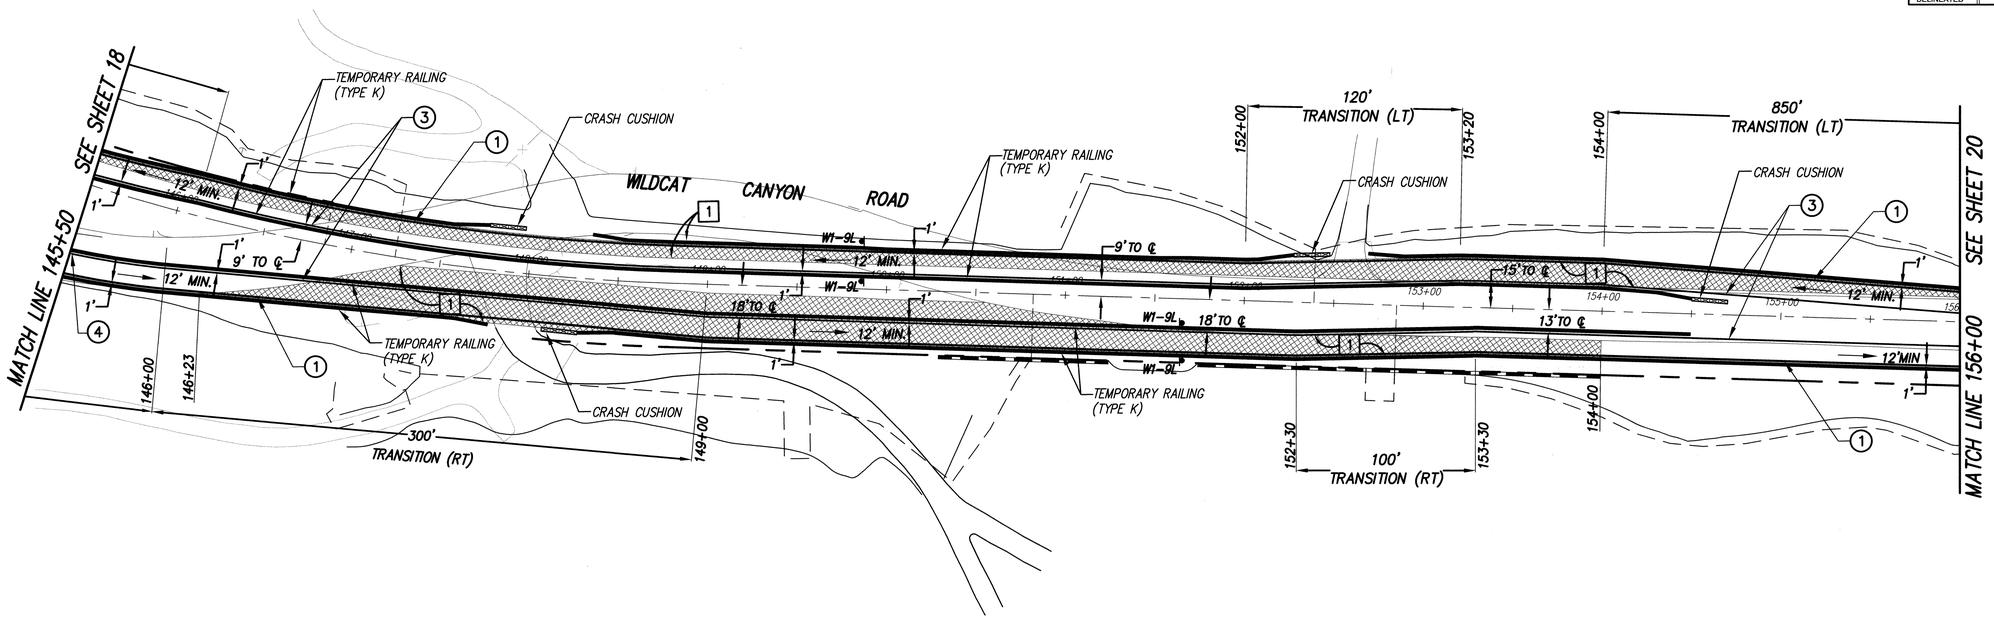

STANDARD TRAFFIC CONTROL NOTES:

SEE SHEET 1

LEGEND

- WORK AREA
- TEMP. A.C. PAVEMENT
- TRAFFIC CONTROL SIGNS
- CONE/DELINEATOR
- TYPE III BARRICADE
- CMS — PORTABLE CHANGEABLE MESSAGE SIGN
- TEMP RAILING TYPE "K"
- TRAFFIC DIRECTION
- NTS — NOT TO SCALE
- CRASH CUSHION

CONSTRUCTION NOTES:

1. RIGHT EDGELINE PER DETAIL 27B, CALTRANS STANDARD PLAN A20B.
2. NO PASSING DOUBLE YELLOW CENTERLINE STRIPE, DETAIL 22, CALTRANS STANDARD PLAN A20A.
3. SINGLE YELLOW STRIPE LINE, DETAIL 25, CALTRANS STANDARD PLAN A20B.
4. JOIN EXISTING STRIPING.

[1] TEMPORARY PAVEMENT SECTION 1, SEE SHEET 1.
[2] TEMPORARY PAVEMENT SECTION 2, SEE SHEET 1.

NOTE: ALL FLAGGING OPERATIONS ON WILDCAT CANYON SHALL BE DURING APPROVED HOURS.

GRAPHIC SCALE
0' 20' 40' 60' 80' 120' 160'
SCALE 1"= 40'

REGISTERED PROFESSIONAL ENGINEER
JOSE R. DELAGARZA JR.
No. 59366
Exp. 06/30/07
CIVIL
STATE OF CALIFORNIA

COUNTY OF SAN DIEGO
DEPARTMENT OF PUBLIC WORKS
5555 OVERLAND AVENUE, SAN DIEGO, CA 92123-1295

Katz, Okitsu & Associates
Planning and Engineering
2251 SAN DIEGO AVE., SUITE A-270
SAN DIEGO, CA 92110
TEL: (619) 683-2933 FAX:(619) 683-7982
KOA JOB NUMBER: JA5503

PLANS PREPARED UNDER THE SUPERVISION OF:
JOSE R. DE LA GARZA JR. RCE 59366 — 8/30/05 DATE

REVISIONS	BY	APPROVED	DATE

COORDINATE INDEX
266 N. 1803 E.
CONST. COMPL.
FIELD REVISIONS

WILDCAT CANYON ROAD
IN THE VICINITY OF LAKESIDE
TRAFFIC CONTROL - PHASE 2B STA 145+50 TO STA 156+00

SCALE: HOR. 1" = 40' VERT. NONE
W.A. 2C1000 R.S. 826
SHEET 72 OF 83 SHEETS

(ADDENDUM NO. 1)

C-SH119-SC2B
N:\KOA05\JA5503 County Wildcat Canyon TCP\Design\KOA065
NONE 8-30-05