COUNTY OF SAN DIEGO TRACT 5566
TENTATIVE MAP
HAWANO SUBDIVISION

ENGINEER OF WORK

KIMLEY-HORN AND ASSOCIATES, INC.
401 B STREET, SUITE 600
SAN DIEGO, CA. 92101
PHONE: (619) 234-9411
FAX: (619) 234-9433

MATTHEW BARLOW — DATE 9/28/12
R.C.E. C62906 EXP 6/14

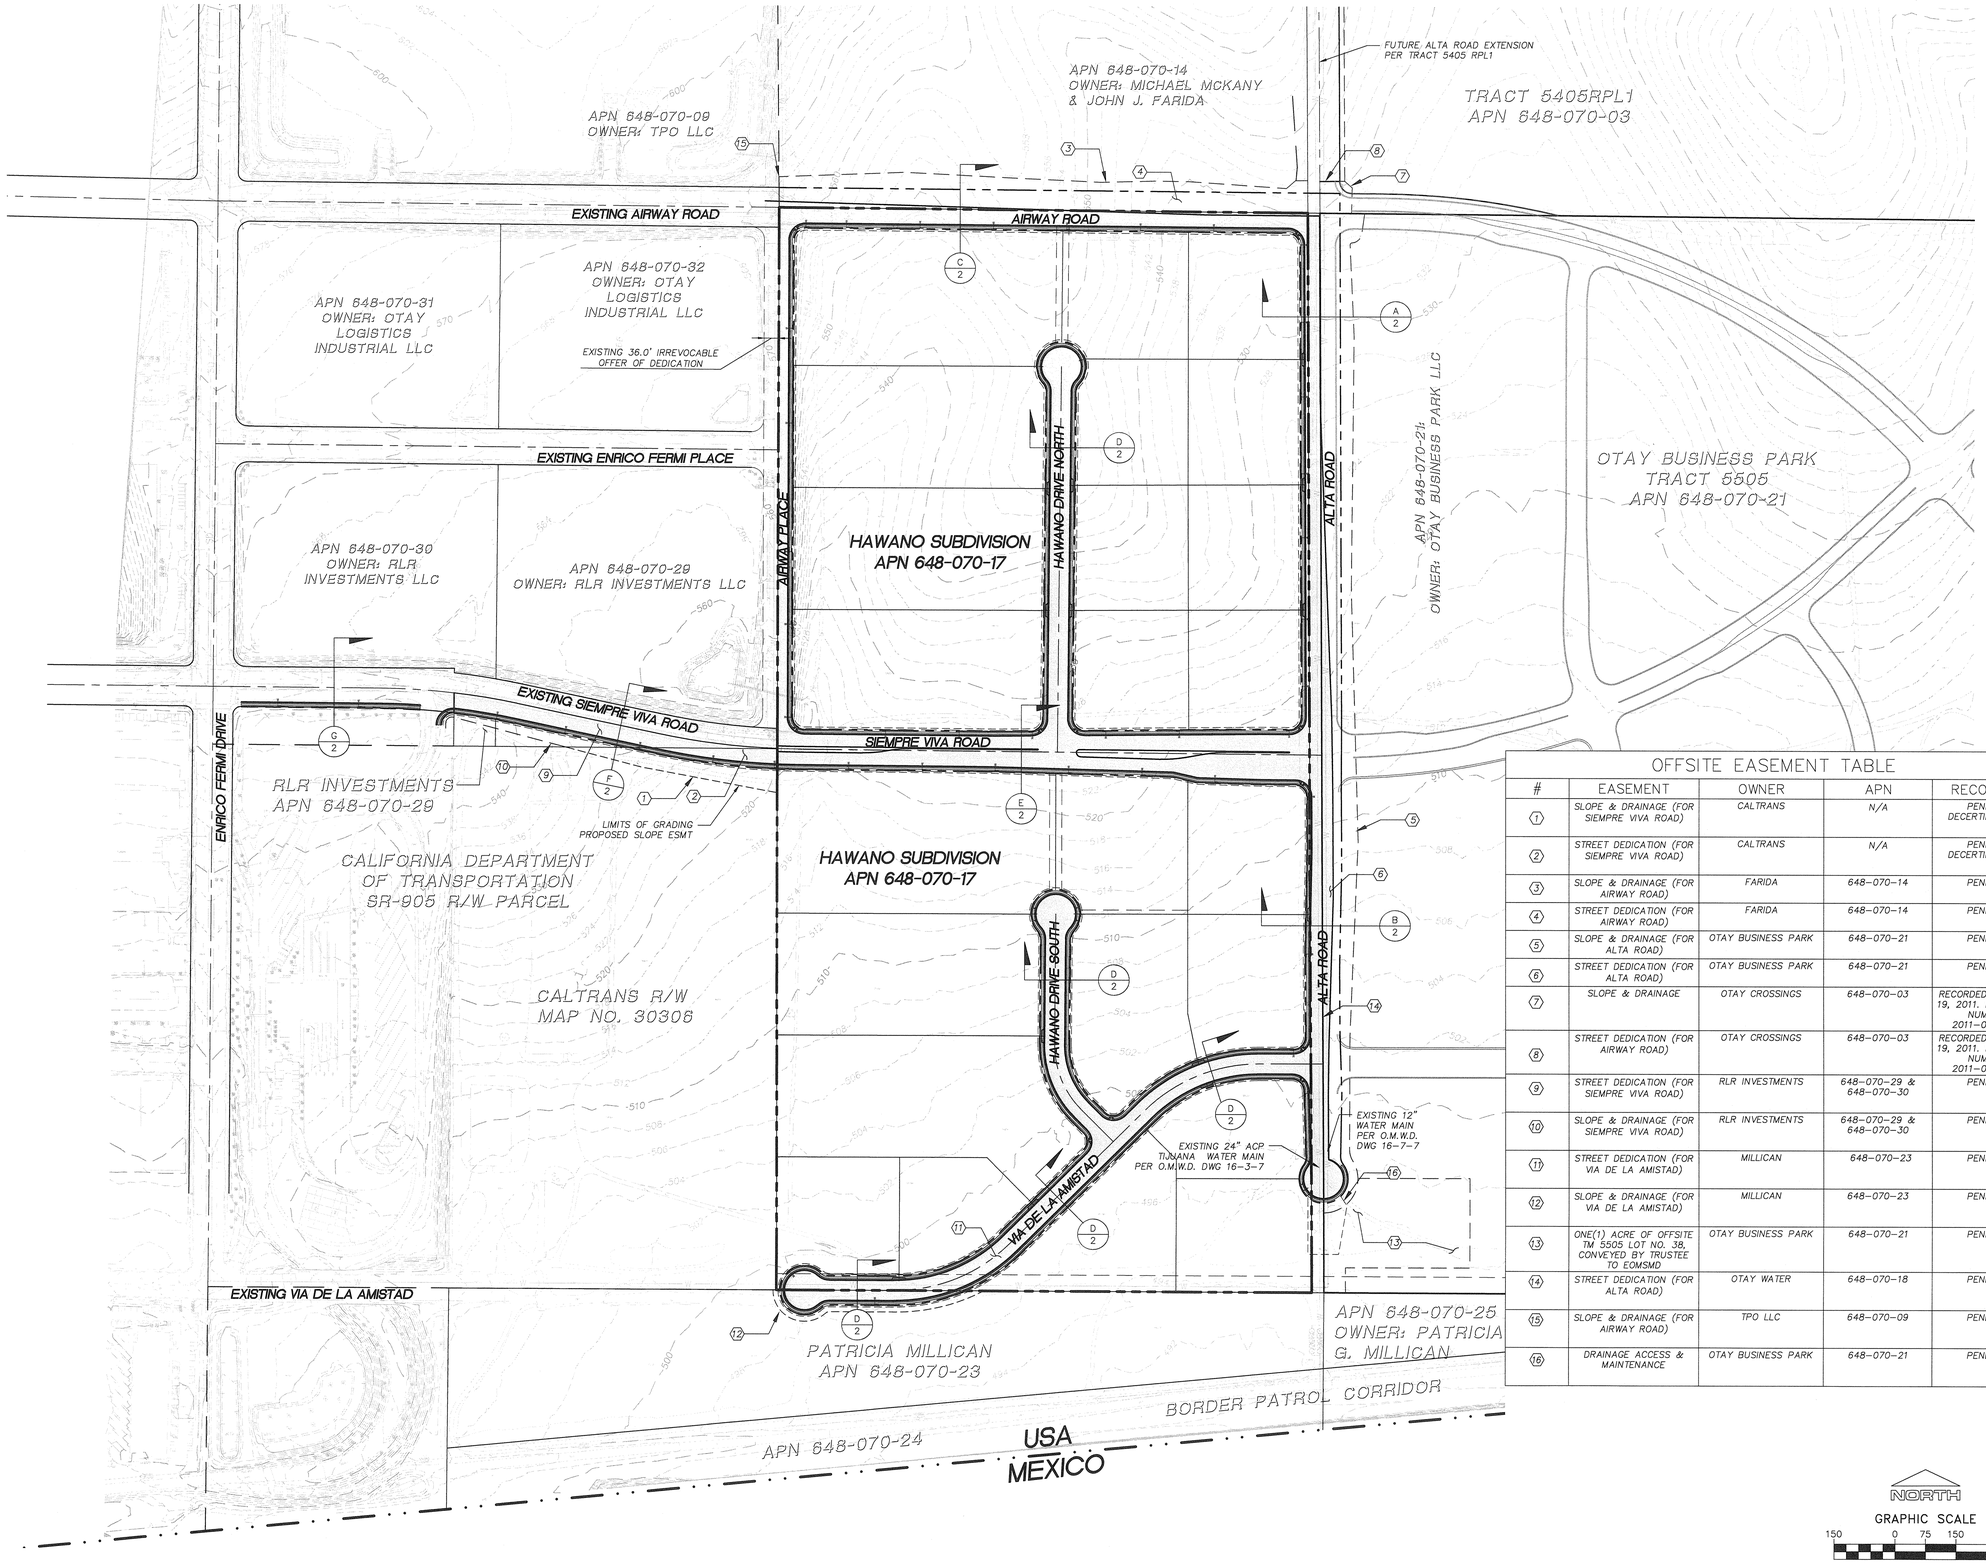

OFFSITE EASEMENT TABLE

#	EASEMENT	OWNER	APN	RECORDED
1	SLOPE & DRAINAGE (FOR SIEMPRE VIVA ROAD)	CALTRANS	N/A	PENDING DECERTIFICATION
2	STREET DEDICATION (FOR SIEMPRE VIVA ROAD)	CALTRANS	N/A	PENDING DECERTIFICATION
3	SLOPE & DRAINAGE (FOR AIRWAY ROAD)	FARIDA	648-070-14	PENDING
4	STREET DEDICATION (FOR AIRWAY ROAD)	FARIDA	648-070-14	PENDING
5	SLOPE & DRAINAGE (FOR ALTA ROAD)	OTAY BUSINESS PARK	648-070-21	PENDING
6	STREET DEDICATION (FOR ALTA ROAD)	OTAY BUSINESS PARK	648-070-21	PENDING
7	SLOPE & DRAINAGE	OTAY CROSSINGS	648-070-03	RECORDED OCTOBER 19, 2011. DOCUMENT NUMBER 2011-0550502
8	STREET DEDICATION (FOR AIRWAY ROAD)	OTAY CROSSINGS	648-070-03	RECORDED OCTOBER 19, 2011. DOCUMENT NUMBER 2011-0550502
9	STREET DEDICATION (FOR SIEMPRE VIVA ROAD)	RLR INVESTMENTS	648-070-29 & 648-070-30	PENDING
10	SLOPE & DRAINAGE (FOR SIEMPRE VIVA ROAD)	RLR INVESTMENTS	648-070-29 & 648-070-30	PENDING
11	STREET DEDICATION (FOR VIA DE LA AMISTAD)	MILLICAN	648-070-23	PENDING
12	SLOPE & DRAINAGE (FOR VIA DE LA AMISTAD)	MILLICAN	648-070-23	PENDING
13	ONE(1) ACRE OF OFFSITE TM 5505 LOT NO. 38, CONVEYED BY TRUSTEE TO EOMSMD	OTAY BUSINESS PARK	648-070-21	PENDING
14	STREET DEDICATION (FOR ALTA ROAD)	OTAY WATER	648-070-18	PENDING
15	SLOPE & DRAINAGE (FOR AIRWAY ROAD)	TPO LLC	648-070-09	PENDING
16	DRAINAGE ACCESS & MAINTENANCE	OTAY BUSINESS PARK	648-070-21	PENDING

REVISIONS	BY

© 2011 KIMLEY-HORN AND ASSOCIATES, INC.

Kimley-Horn and Associates, Inc.
Engineering, Planning, and Environmental Consultants
401 B Street, Suite 600
San Diego, California 92101
Tel (619) 234-9411 Fax (619) 234-9433

REGISTERED PROFESSIONAL ENGINEER MATTHEW BARLOW No. C62906 CIVIL STATE OF CALIFORNIA

TENTATIVE MAP
OFFSITE EASEMENTS
AND DEDICATIONS

SAN DIEGO
HAWANO SUBDIVISION
COUNTY OF SAN DIEGO, CALIFORNIA

Date:	DECEMBER 2011
Scale:	AS SHOWN
Drawn:	
Job:	095765000
Sheet	C-15

15 of 17 Sheets