PLANS	BY	DATE
DESIGNED	TY/TB	4-16-07
CHECKED	ST	4-16-07
DELINEATED	NA	4-16-07

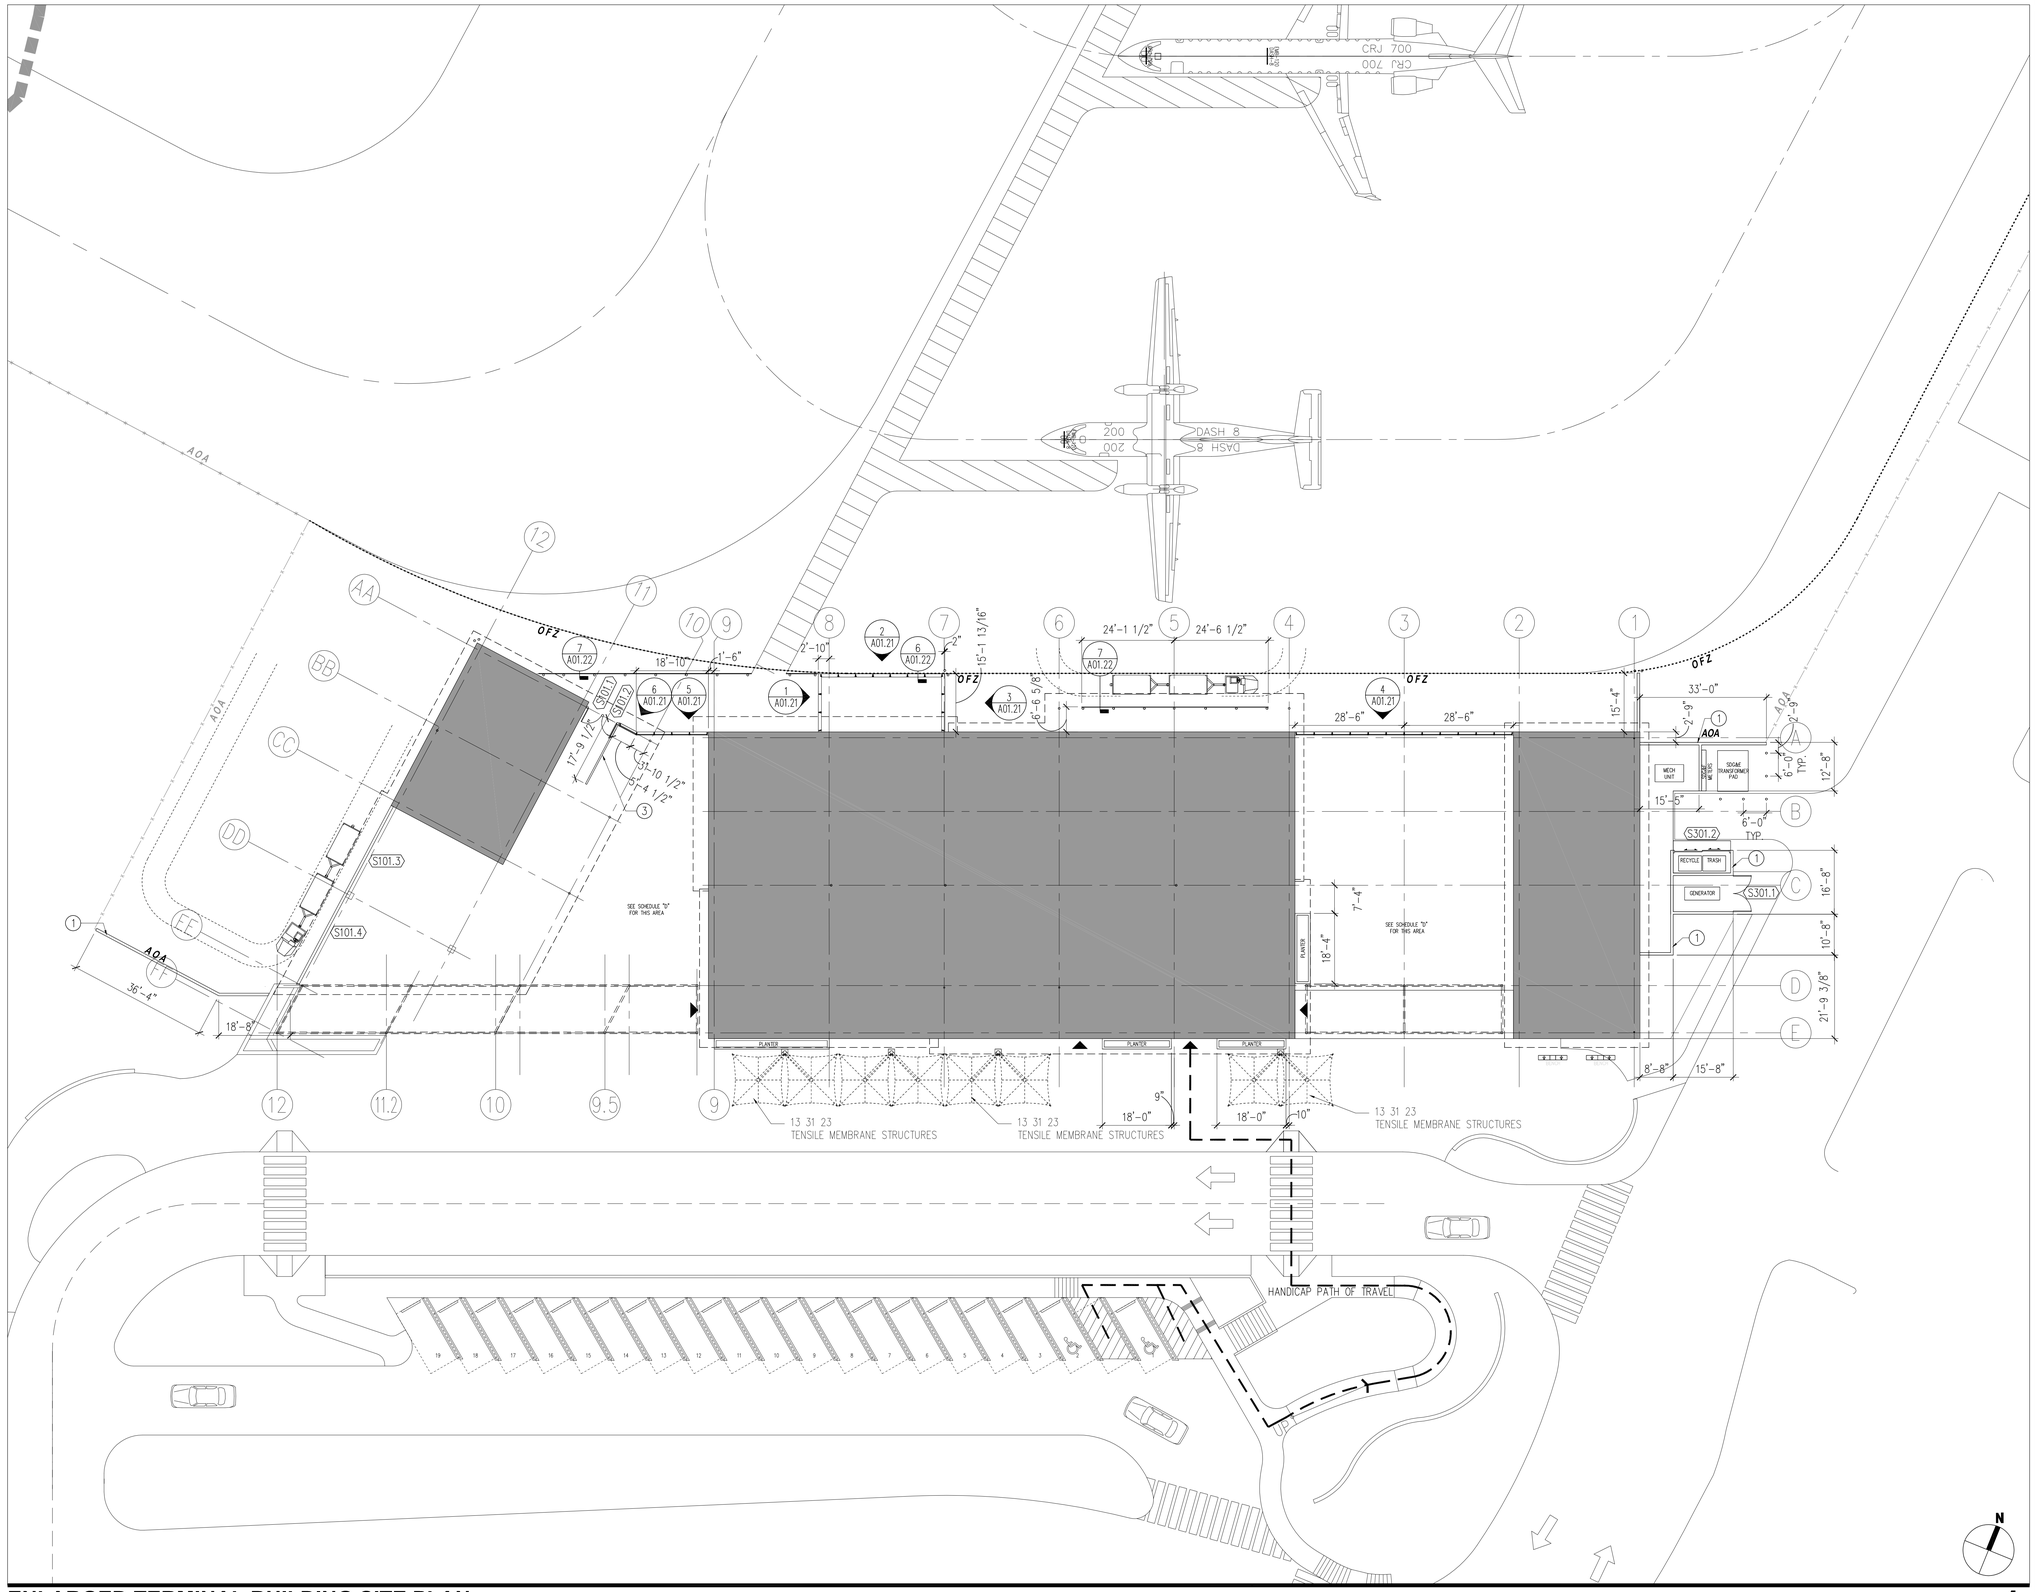

ENLARGED TERMINAL BUILDING SITE PLAN

SCALE: 1/16" = 1'-0"

1

SHEET NOTES

1. CMU WALL WITH SMOOTH EXTERIOR PLASTER FINISH, PL-1
2. CHAIN LINK GATE
3. 1 1/2" DIA. HANDRAIL @ 3'-0" A.F.F., PM-2
4. SEE CIVIL DRAWINGS FOR LOCATION OF BUILDINGS RELATIVE TO PROPERTY LINE

KEY NOTES

13 31 23 TENSILE MEMBRANE STRUCTURES

WADELL ENGINEERING CORPORATION
WWW.WADELL.COM

Gensler
225 Broadway
Suite 1600
San Diego CA 92101
Telephone 619.557.2500
Facsimile 619.557.2520

Project # 05.6045.000

4-16-2007

A01.11

COUNTY OF SAN DIEGO
DEPARTMENT OF PUBLIC WORKS
5555 OVERLAND AVENUE, SAN DIEGO, CA 92123-1295

RECOMMENDED BY: _____ DATE _____
_____ DATE _____

APPROVED BY: _____ DATE _____
MOHAMMAD FAKHRRIDDINE, COUNTY ENGINEER

REVISIONS	BY	APPROVED	DATE

COORDINATE INDEX
_____ N. _____ E.
CONST. COMPL. _____
FIELD REVISIONS _____

MCCLELLAN-PALOMAR AIRPORT
SCHEDULE "J"

ENLARGED SITE PLAN

SCALE: HOR. _____ VERT. _____
W.A. _____ R.S. _____
FILE NO. _____
SHEET 11 OF 182 SHEETS