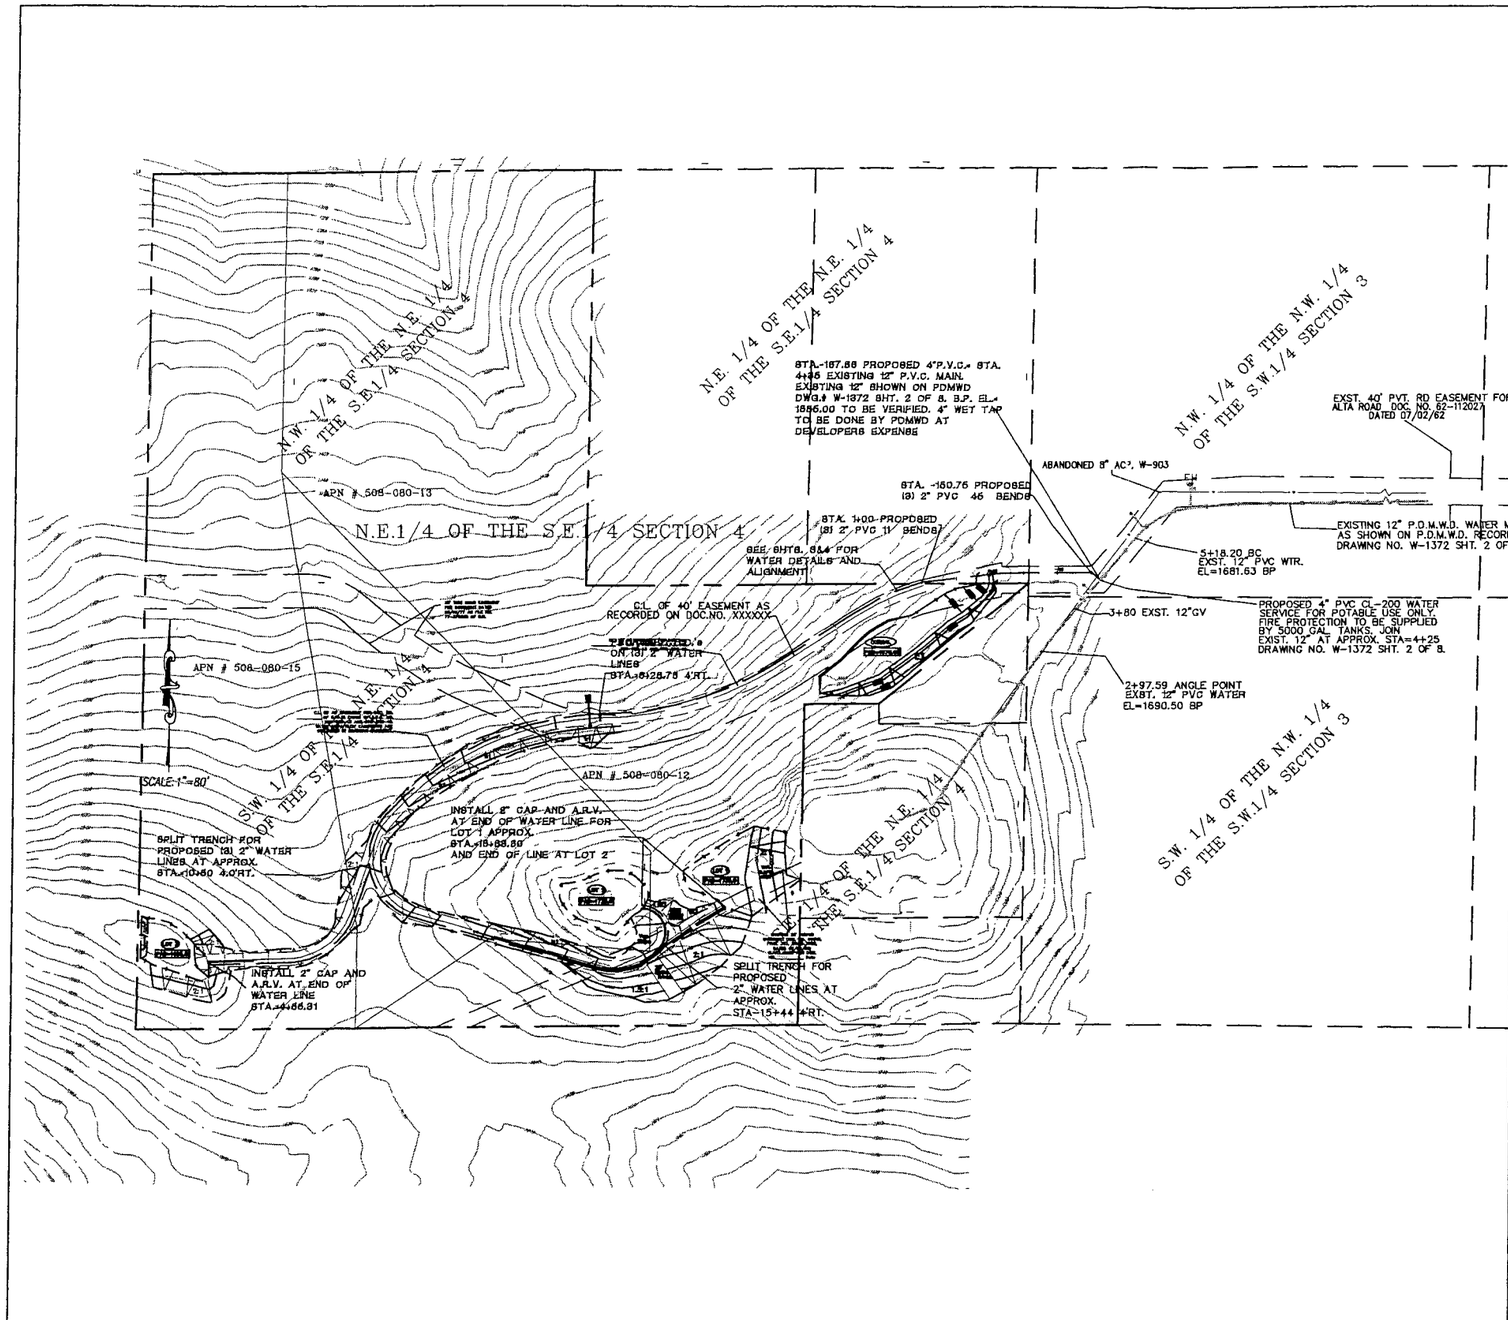

LEGEND

IMPROVEMENTS	STD./PDMWD DWGS.	SYMBOL
PROPOSED TRENCH (3) 2" P.V.C. CL 80 WATER LINES		
EXISTING 12" PVC WATER MAIN	DRAWING NO. W-1372	
ABANDONED 8" MAIN	DRAWING NO. W-1372	
(3) BLOW OFF INSTALLATIONS FOR 2" LATERALS		
(50mm) 2" TEMPORARY CAP WITH A.R.V.		
PROPOSED 2" WATER METERS (3)		

REGISTERED PROFESSIONAL ENGINEER ARNOLD L. WHITE JR. No. 57014 Exp. 06-30-05 CIVIL STATE OF CALIFORNIA

ARNOLD L. WHITE JR., R.C.E. 57014 DATE REGISTRATION EXPIRES 06-30-05

ENGINEER'S NAME STERLING LAND SERVICES INC.
PHONE NO. (619) 334-5432

PERMITS

REZONE PERMIT NO. N/A
SPECIAL USE PERMIT NO. N/A
TENTATIVE MAP NO. N/A

COUNTY APPROVED CHANGES

No.	Description	Approved by	Date

BENCH MARK

DESCRIPTION: B.M. # 1055-3/4" I.P. WITH BRASS TAG STMPD. LS 2781 AT THE S.W. CORNER OF PARCEL 3, P.M. 13017
LOCATION: APPROX. 405' W'LY. OF INTERSECTION OF NORTH LANE & ALEGRIA DR. IN THE N. LINE OF NORTH LN.
RECORD FROM: R.O.S. 11252
ELEVATION: 1908.44 DATUM: NAVD-27

PRIVATE CONTRACT

SHEET 2 | COUNTY OF SAN DIEGO DEPARTMENT OF PUBLIC WORKS | 16 SHEETS

KEYMAP FOR:

LA CRESTA TANKSITE

THREE PADS AND PVT. DRIVEWAY

CALIFORNIA COORDINATE INDEX 230-1803

COUNTY ENGINEER DOUGLAS M. ISBELL
APPROVED: Date

ENGINEER OF WORK ARNOLD L. WHITE, JR. R.C.E. 57014

GRADING PERMIT NO. L14385

T:\Engr\Armando\plans\GP02.dwg 11/13/2002 06:21:49 PM PST