Source: SanGIS, 2006, Aerial Landiscor 2005 | G:\Projects\443161 WestLilac\84814 WestLilacSubdivision\map docs\mxd\EIR\TentativeMap.mxd | Last Updated : 06-23-08

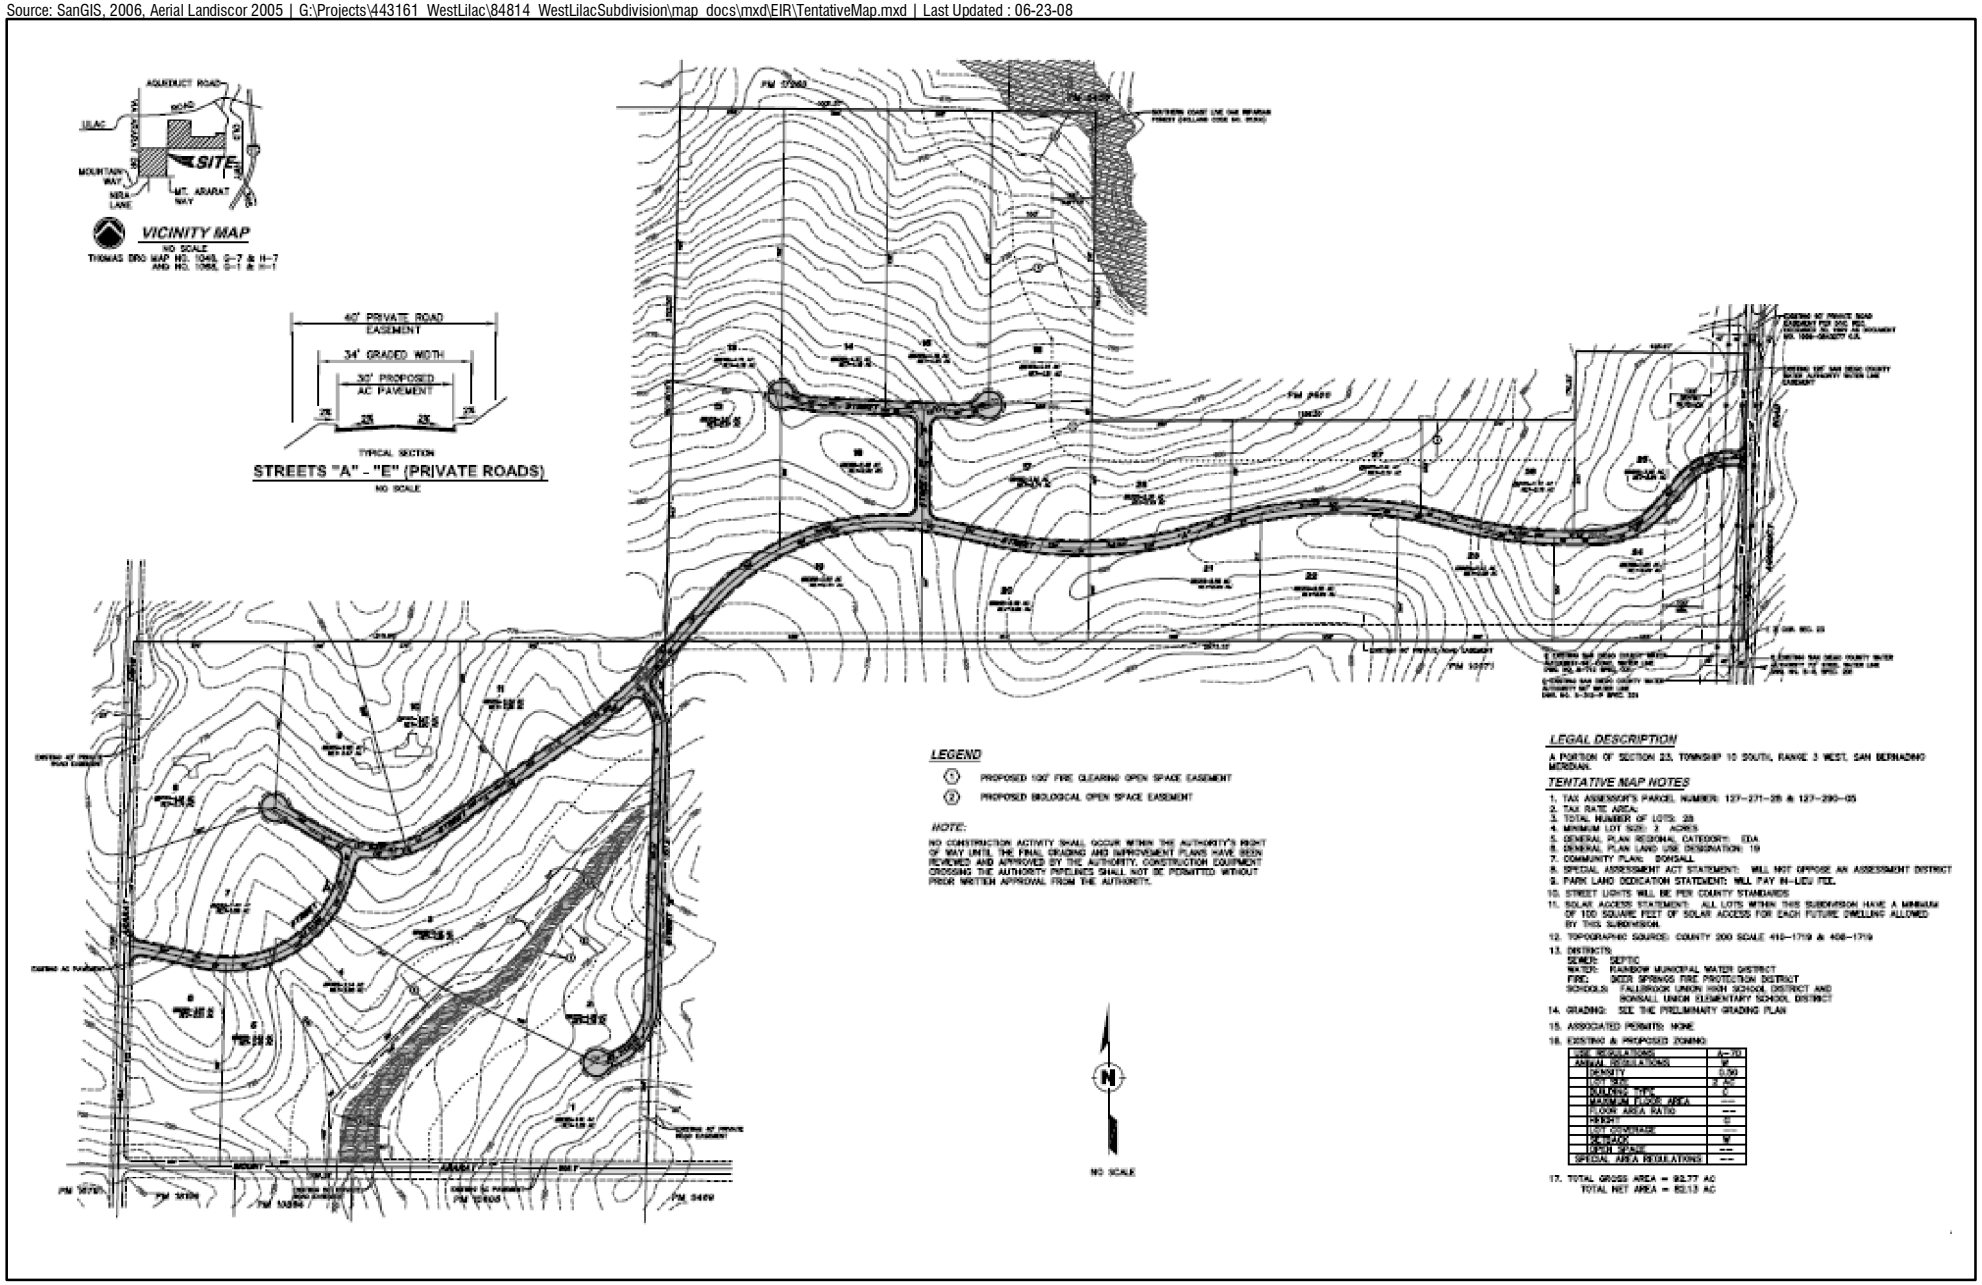

USE REGULATIONS	A-70
ANIMAL REGULATIONS	W
DENSITY	0.00
LOT SIZE	2 AC
BUILDING TYPE	C
MAXIMUM FLOOR AREA	---
FLOOR AREA RATIO	---
HEIGHT	G
LOT COVERAGE	---
SETBACK	W
OPEN SPACE	---
SPECIAL AREA REGULATIONS	---

Proposed Tentative Map

FIGURE 3

TM5276, Log No. 02-02-002

HDR
ONE COMPANY | *Many Solutions*℠