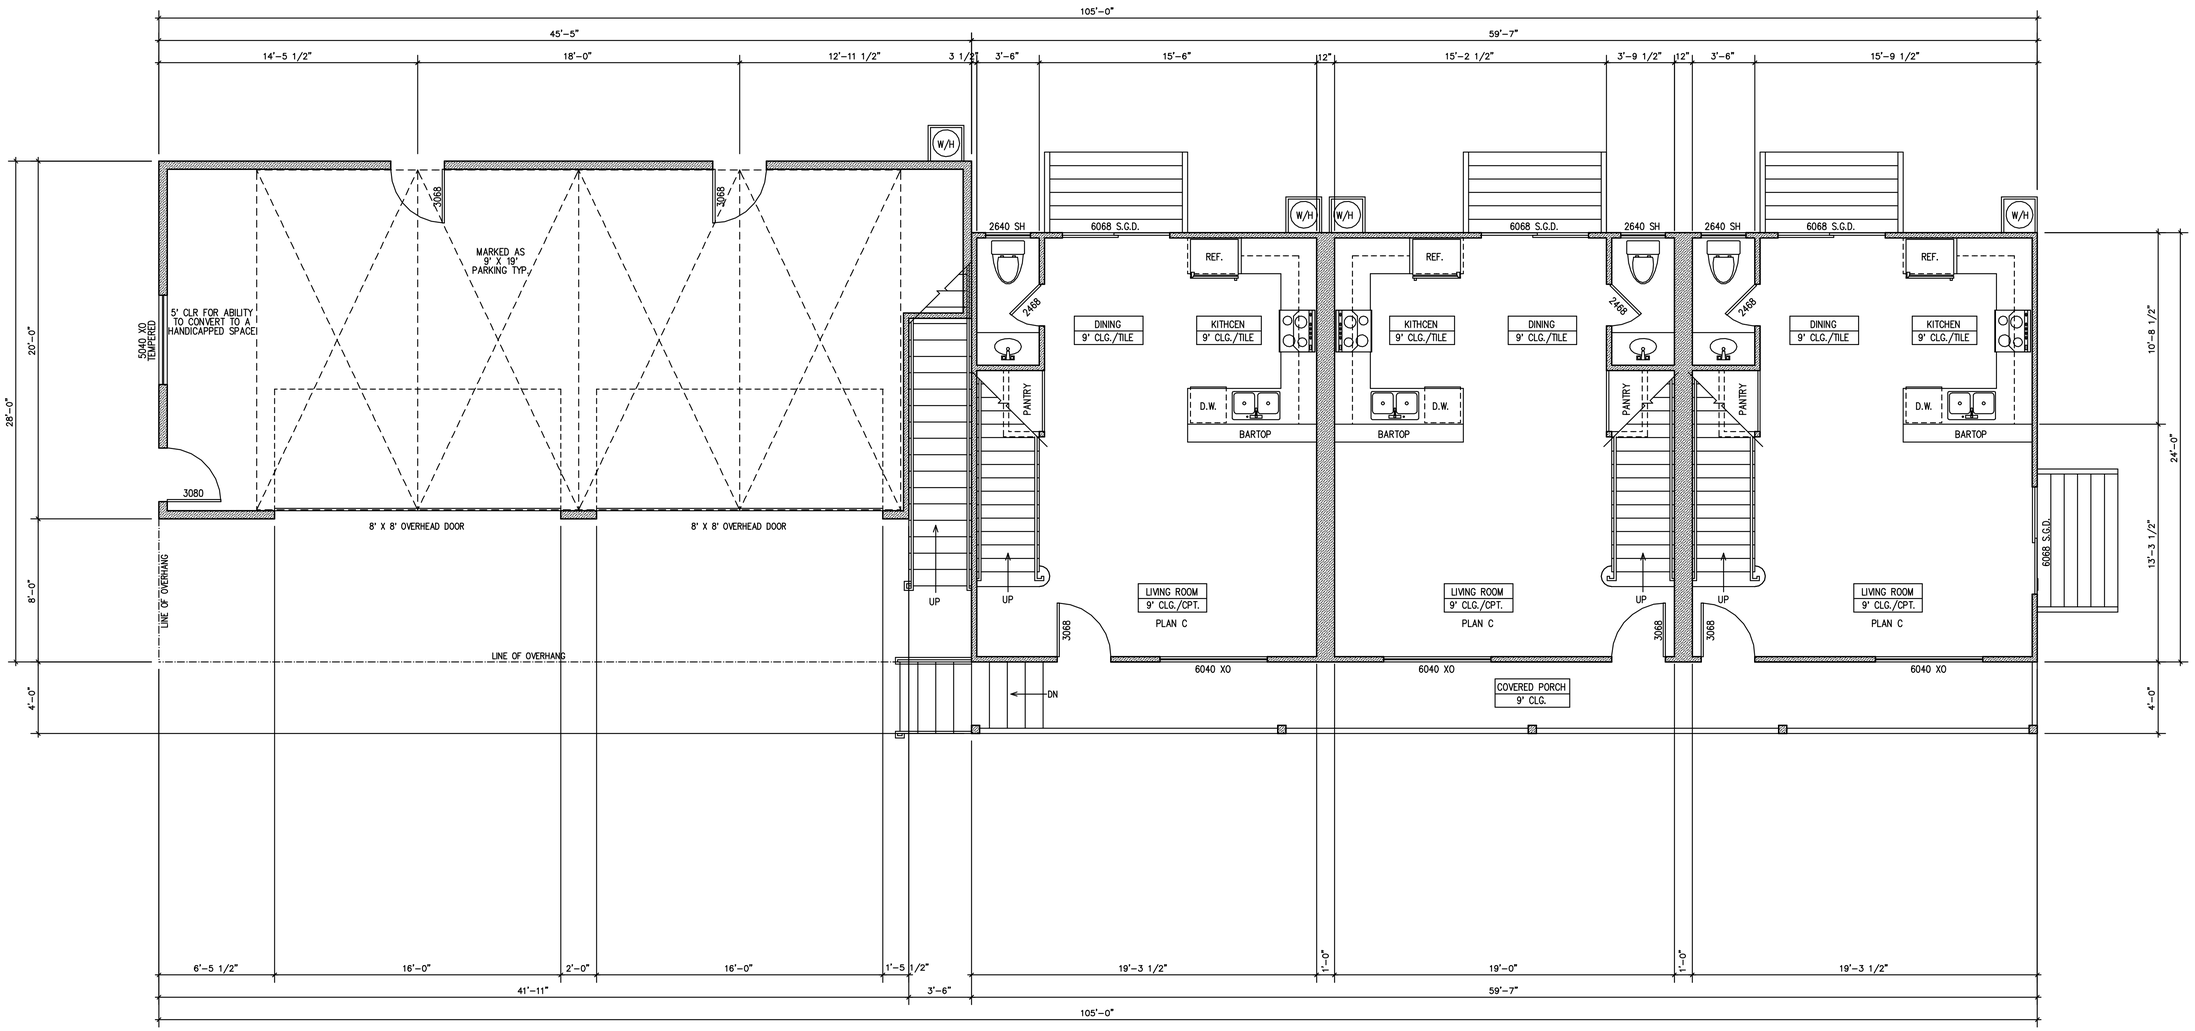

LOWER FLOOR PLAN

1/4" = 1'-0" SQ. FT.

C L Drafting & Design,Inc

13000 Danielson St.
Suite P
Poway, CA 92064
Tel:(858) 486-4202
Fax:(858) 486-4207
www.cldrafting.com

Lakeshore Townhomes

Lakeshore Drive
Lakeside, CA 92040

Sheet Title: Lower Floor Plan

Plan Prepared By: Derek D. Berg

Rev.	Date	By

Date: 7/3/2008

Scale: 1/4"=1'-0"

Drawn By: KJL

Job No.: 05-040

Sheet: A-2

Sheet: 2 of 6