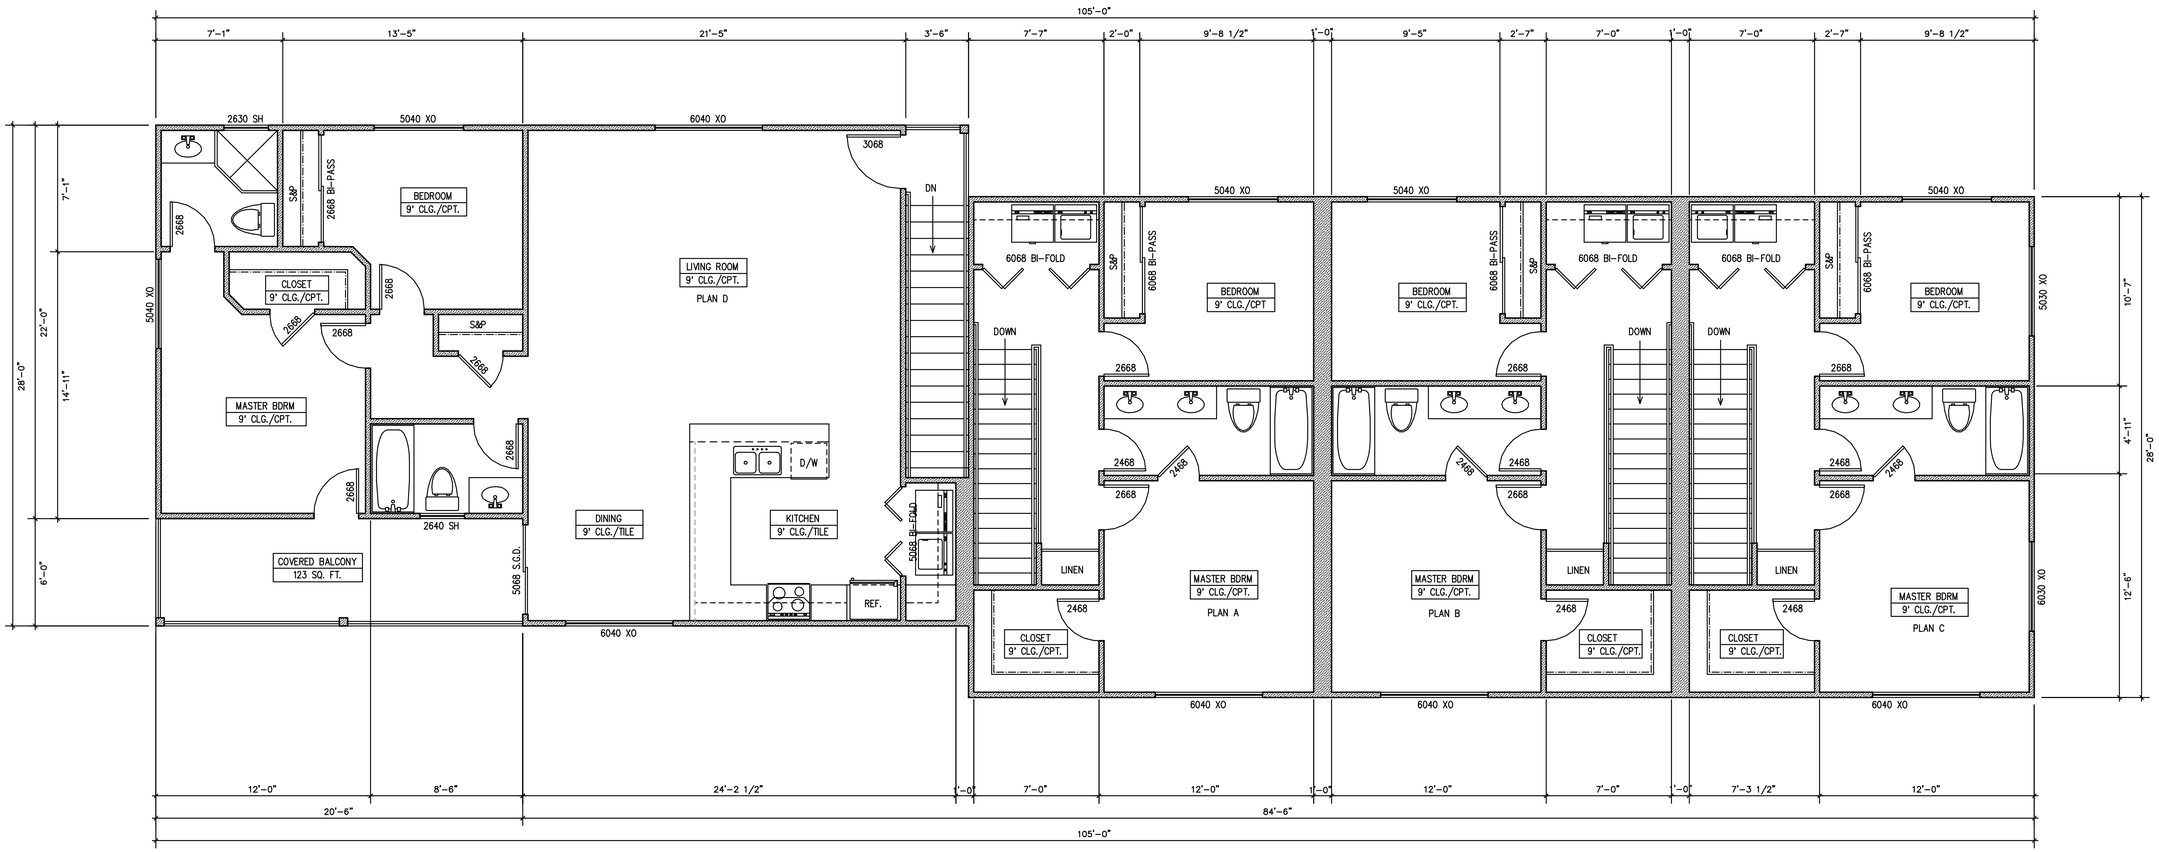

UPPER FLOOR PLAN
1/4" = 1'-0"

C L Drafting & Design,Inc
13000 Danielson St.
Suite P
Poway, CA 92064
Tel:(858) 486-4202
Fax:(858) 486-4207
www.cldrafting.com

Lakeshore Townhomes

Lakeshore Drive
Lakeside, CA 92040

Sheet Title: Upper Floor Plan

Plan Prepared By: Derek D. Berg

Rev.	Date	By

Date: 7/3/2008
Scale: 1/4"=1'-0"
Drawn By: KJL
Job No.: 05-040
Sheet: A-3
Sheet: 3 of 6