TPM 21030 Cross Section

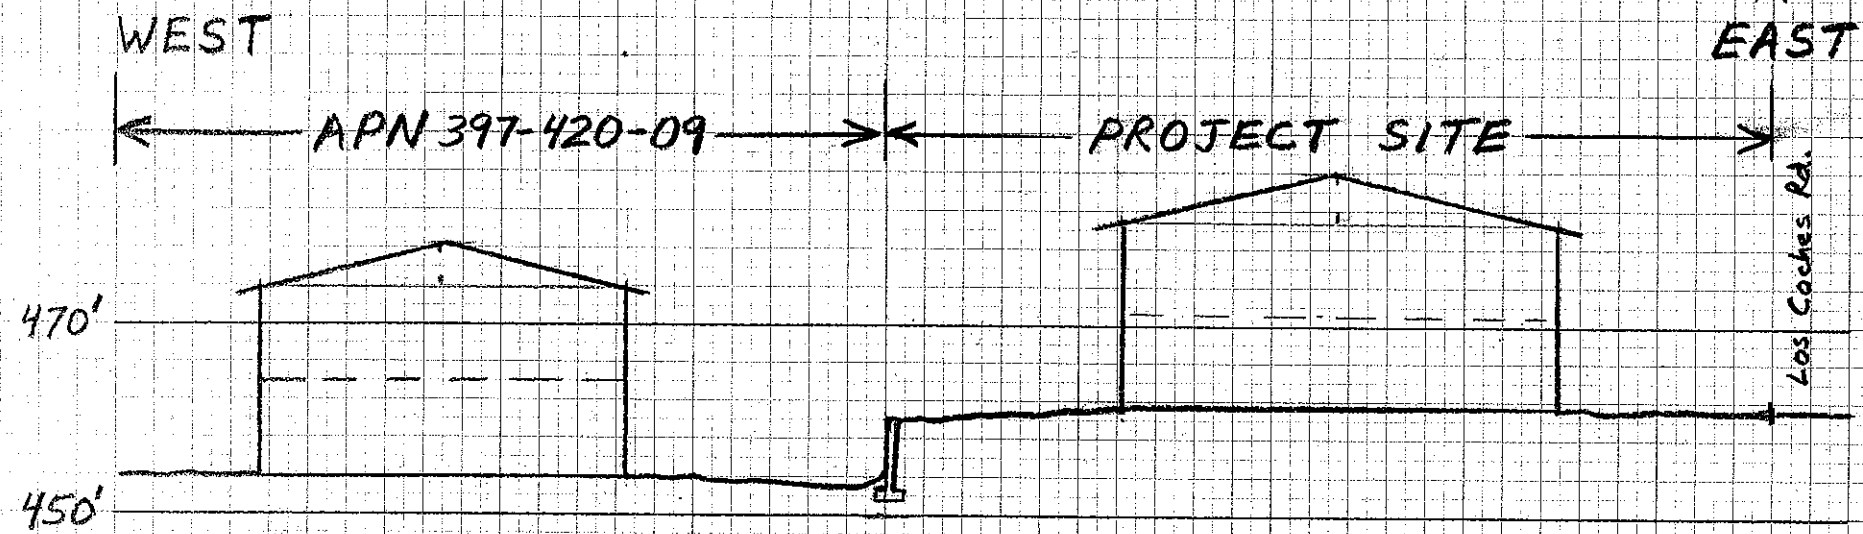
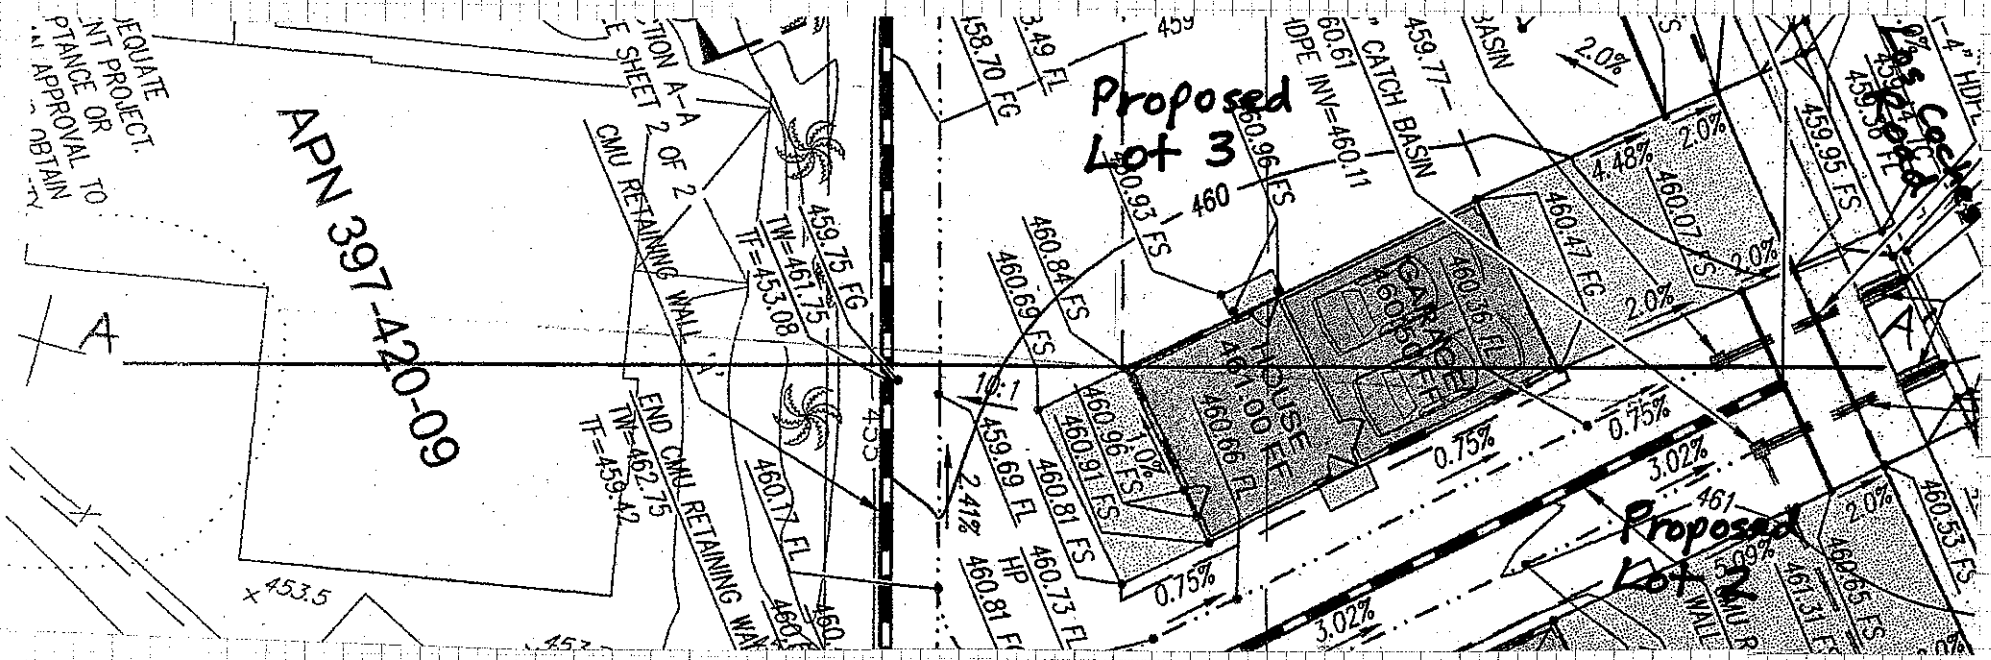
* Note: Building heights shown at 25 feet for comparison purposes.