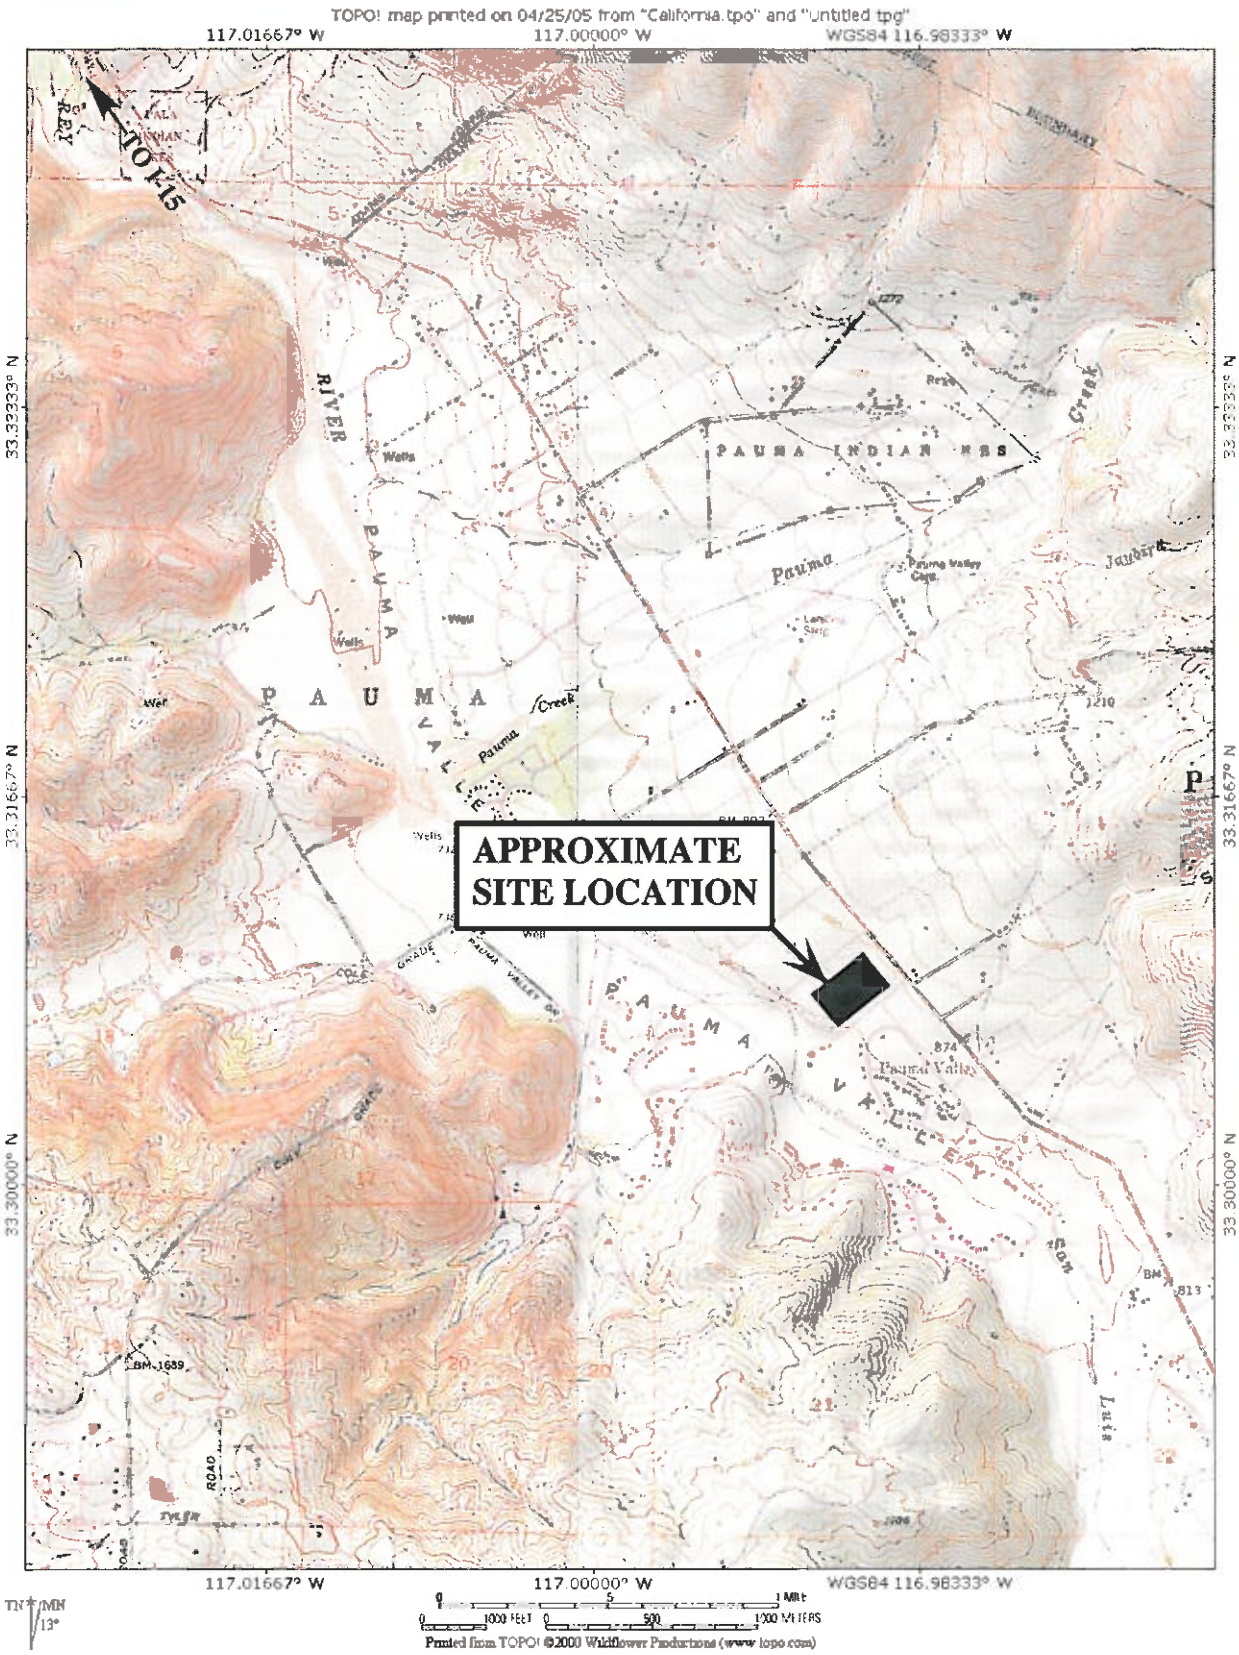

CONSTRUCTION TESTING & ENGINEERING, INC.
GEOTECHNICAL AND CONSTRUCTION ENGINEERING TESTING AND INSPECTION
1441 MONTIEL ROAD, STE 115 ESCONDIDO CA 92026 (760) 746-4955

SITE INDEX MAP
PROPOSED PALA CLUB ESTATES
PALA ROAD
PAUMA VALLEY, CALIFORNIA

CTE JOB NO.	10-7960G
SCALE:	AS SHOWN
DATE: 10/05	FIGURE: 1

CLUB ESTATES

PLATE NO. 1

PRELIMINARY DESIGN CONCEPT

LEGEND

APPROXIMATE LOCATION OF EXPLORATORY TRENCHES

APPROXIMATE LOCATION OF EXPLORATORY BORINGS

Qal ALLUVIUM

JOB NO. 05-22 (6/05)

WESTERN
SOIL AND FOUNDATION ENGINEERING, INC.

LEGEND

TP-1 — APPROXIMATE TEST PIT LOCATION CONDUCTED BY CTE

SB-1 — APPROXIMATE BORING LOCATION CONDUCTED BY CTE

CONSTRUCTION TESTING & ENGINEERING, INC.
GEOTECHNICAL AND CONSTRUCTION ENGINEERING TESTING AND INSPECTION
1414 VINEYARD AVENUE, STE G ESCONDIDO CA. 92029 (760) 746-4955

EXPLORATION LOCATION/GEOLOGIC MAP
PROPOSED PALA CLUB ESTATES
PALA ROAD
PAUMA VALLEY, CALIFORNIA

CTE JOB NO:	10-7960G
SCALE:	AS SHOWN
DATE: 10/05	FIGURE 2

PREPARED BY:

Szytel Engineering and Surveying, Inc.
304 State Place
Escondido, California 92029
(760) 741-6979
Fax: (760) 741-3722
Project No. 1622

BY: _____
GARY M. SZYTEL LS 4458 RCE 24080

CLUB ESTATES

PLATE NO. 1

PRELIMINARY DESIGN CONCEPT

LEGEND

APPROXIMATE LOCATION OF EXPLORATORY TRENCHES

APPROXIMATE LOCATION OF EXPLORATORY BORINGS

Qal ALLUVIUM

JOB NO. 05-22 (6/05)

WESTERN
SOIL AND FOUNDATION ENGINEERING, INC.

PREPARED BY:

Szytel Engineering and Surveying, Inc.
304 State Place
Escondido, California 92029
(760) 741-6979
Fax: (760) 741-3722
Project No. 1922

BY: _____
GARY M. SZYTEL LS 4458 RCE 24080

PLATE NO. 1A

SCALE

1 " = 40 ' VERTICAL

1 " = 100 ' HORIZONTAL

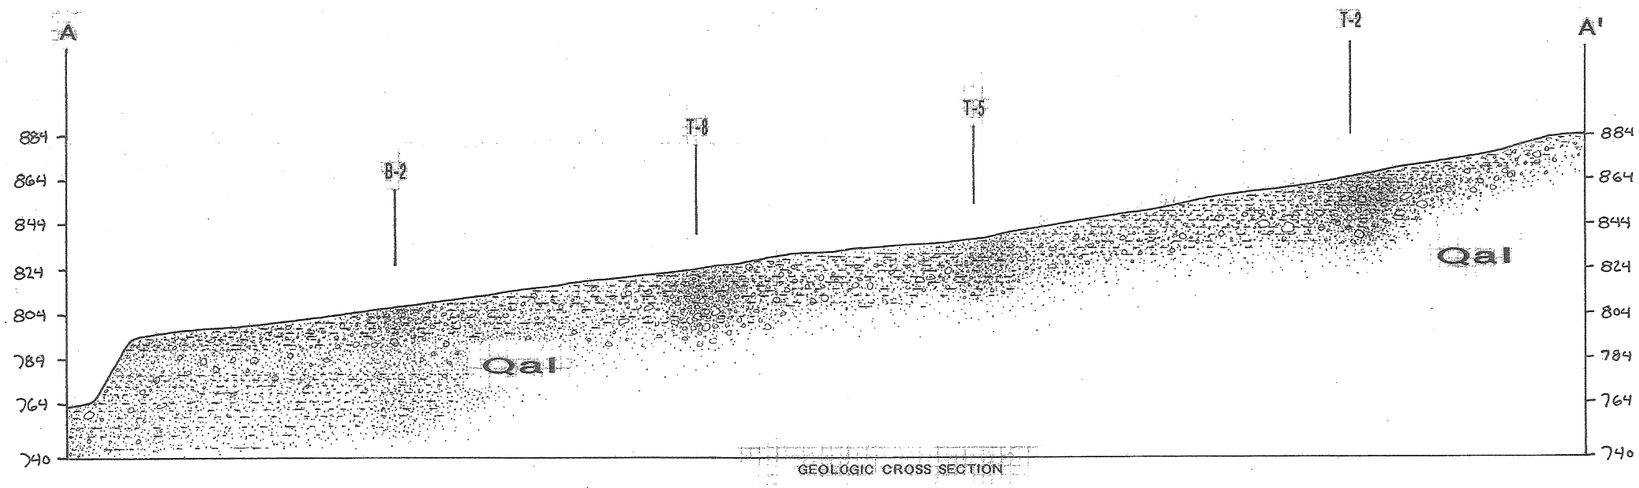

GEOLOGIC CROSS SECTION

Qal ·ALLUVIUM

CLUB ESTATES SUBDIVISION

JOB NO. 05-22 (6/05)

WESTERN

SOIL AND FOUNDATION ENGINEERING INC.