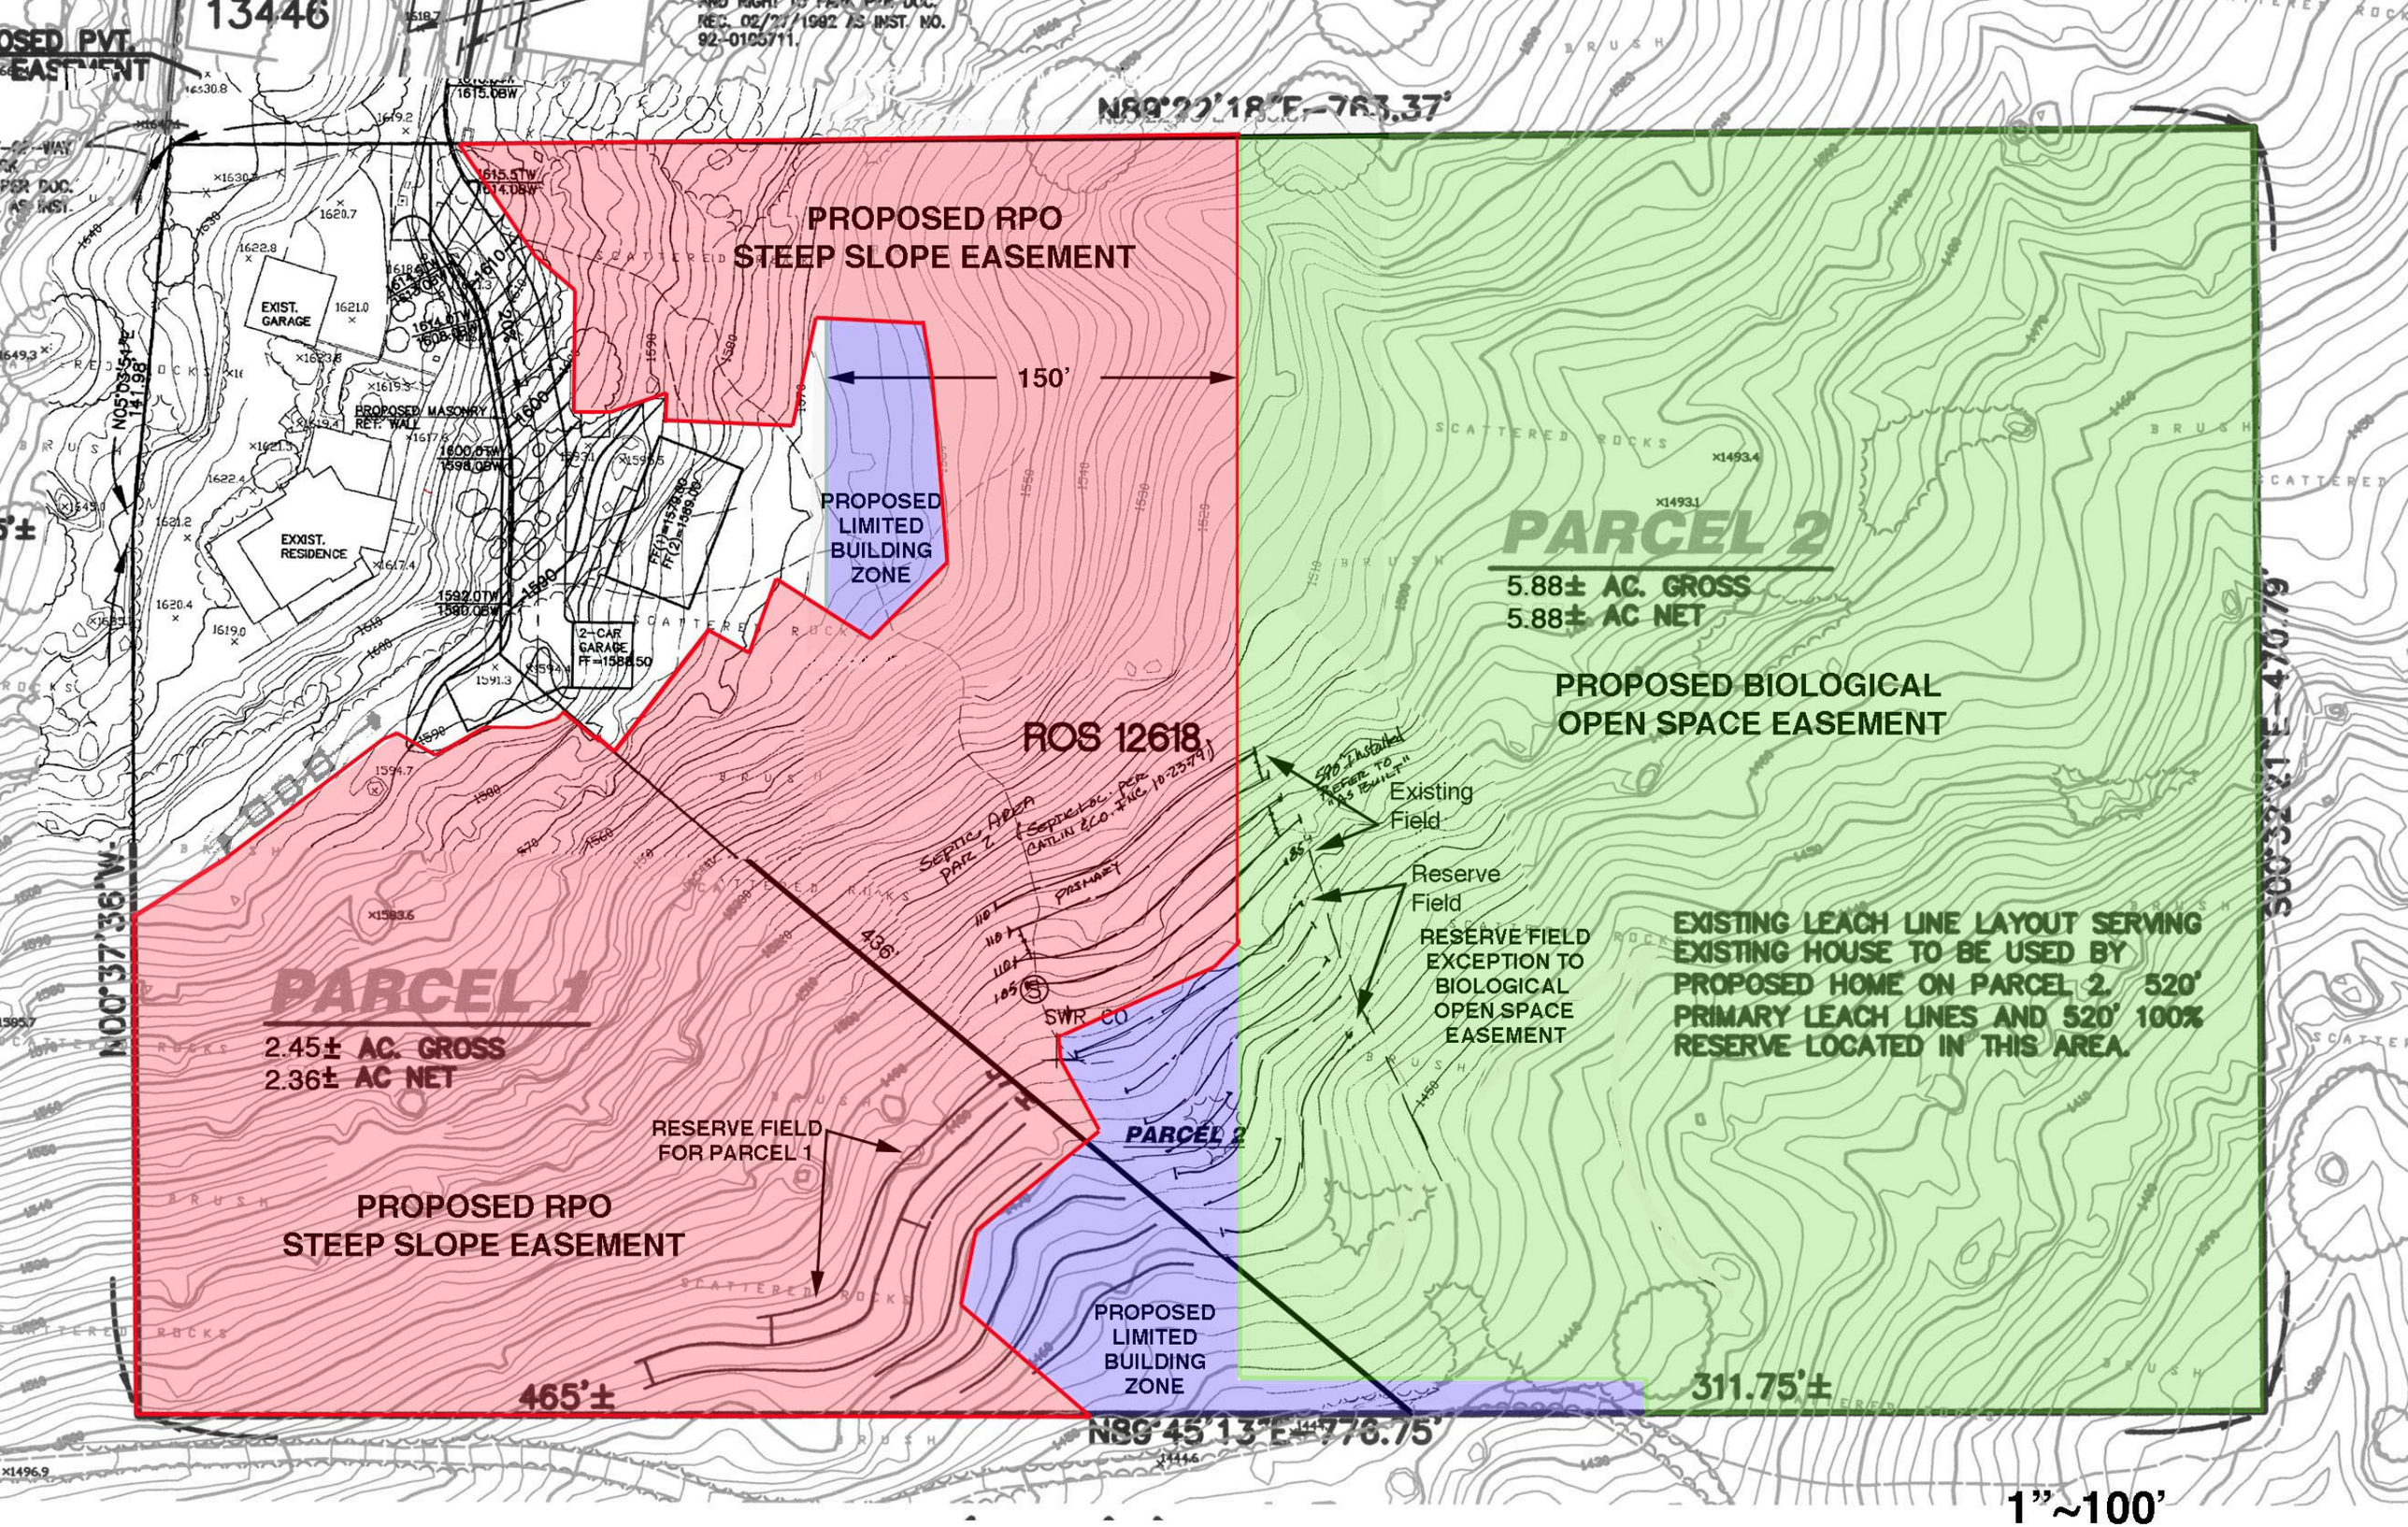

13446
N89°22'18"E-763.37'
PROPOSED RPO
STEEP SLOPE EASEMENT
150'
PROPOSED
LIMITED
BUILDING
ZONE
EXIST.
GARAGE
EXXIST.
RESIDENCE
PROPOSED MASONRY
RET. WALL
2-CAR
GARAGE
FF=1588.50
ROS 12618
PARCEL 2
5.88± AC. GROSS
5.88± AC NET
PROPOSED BIOLOGICAL
OPEN SPACE EASEMENT
Existing
Field
Reserve
Field
RESERVE FIELD
EXCEPTION TO
BIOLOGICAL
OPEN SPACE
EASEMENT
EXISTING LEACH LINE LAYOUT SERVING
EXISTING HOUSE TO BE USED BY
PROPOSED HOME ON PARCEL 2. 520'
PRIMARY LEACH LINES AND 520' 100%
RESERVE LOCATED IN THIS AREA.
PARCEL 1
2.45± AC. GROSS
2.36± AC NET
N00°37'36"W
S00°32'21"E-470.79'
SWR CO
PARCEL 2
RESERVE FIELD
FOR PARCEL 1
PROPOSED RPO
STEEP SLOPE EASEMENT
PROPOSED
LIMITED
BUILDING
ZONE
465'±
311.75'±
N89°45'13"E-776.75'
1"~100'