Figure 3

T.P.M. NO. 20846 RPL #3

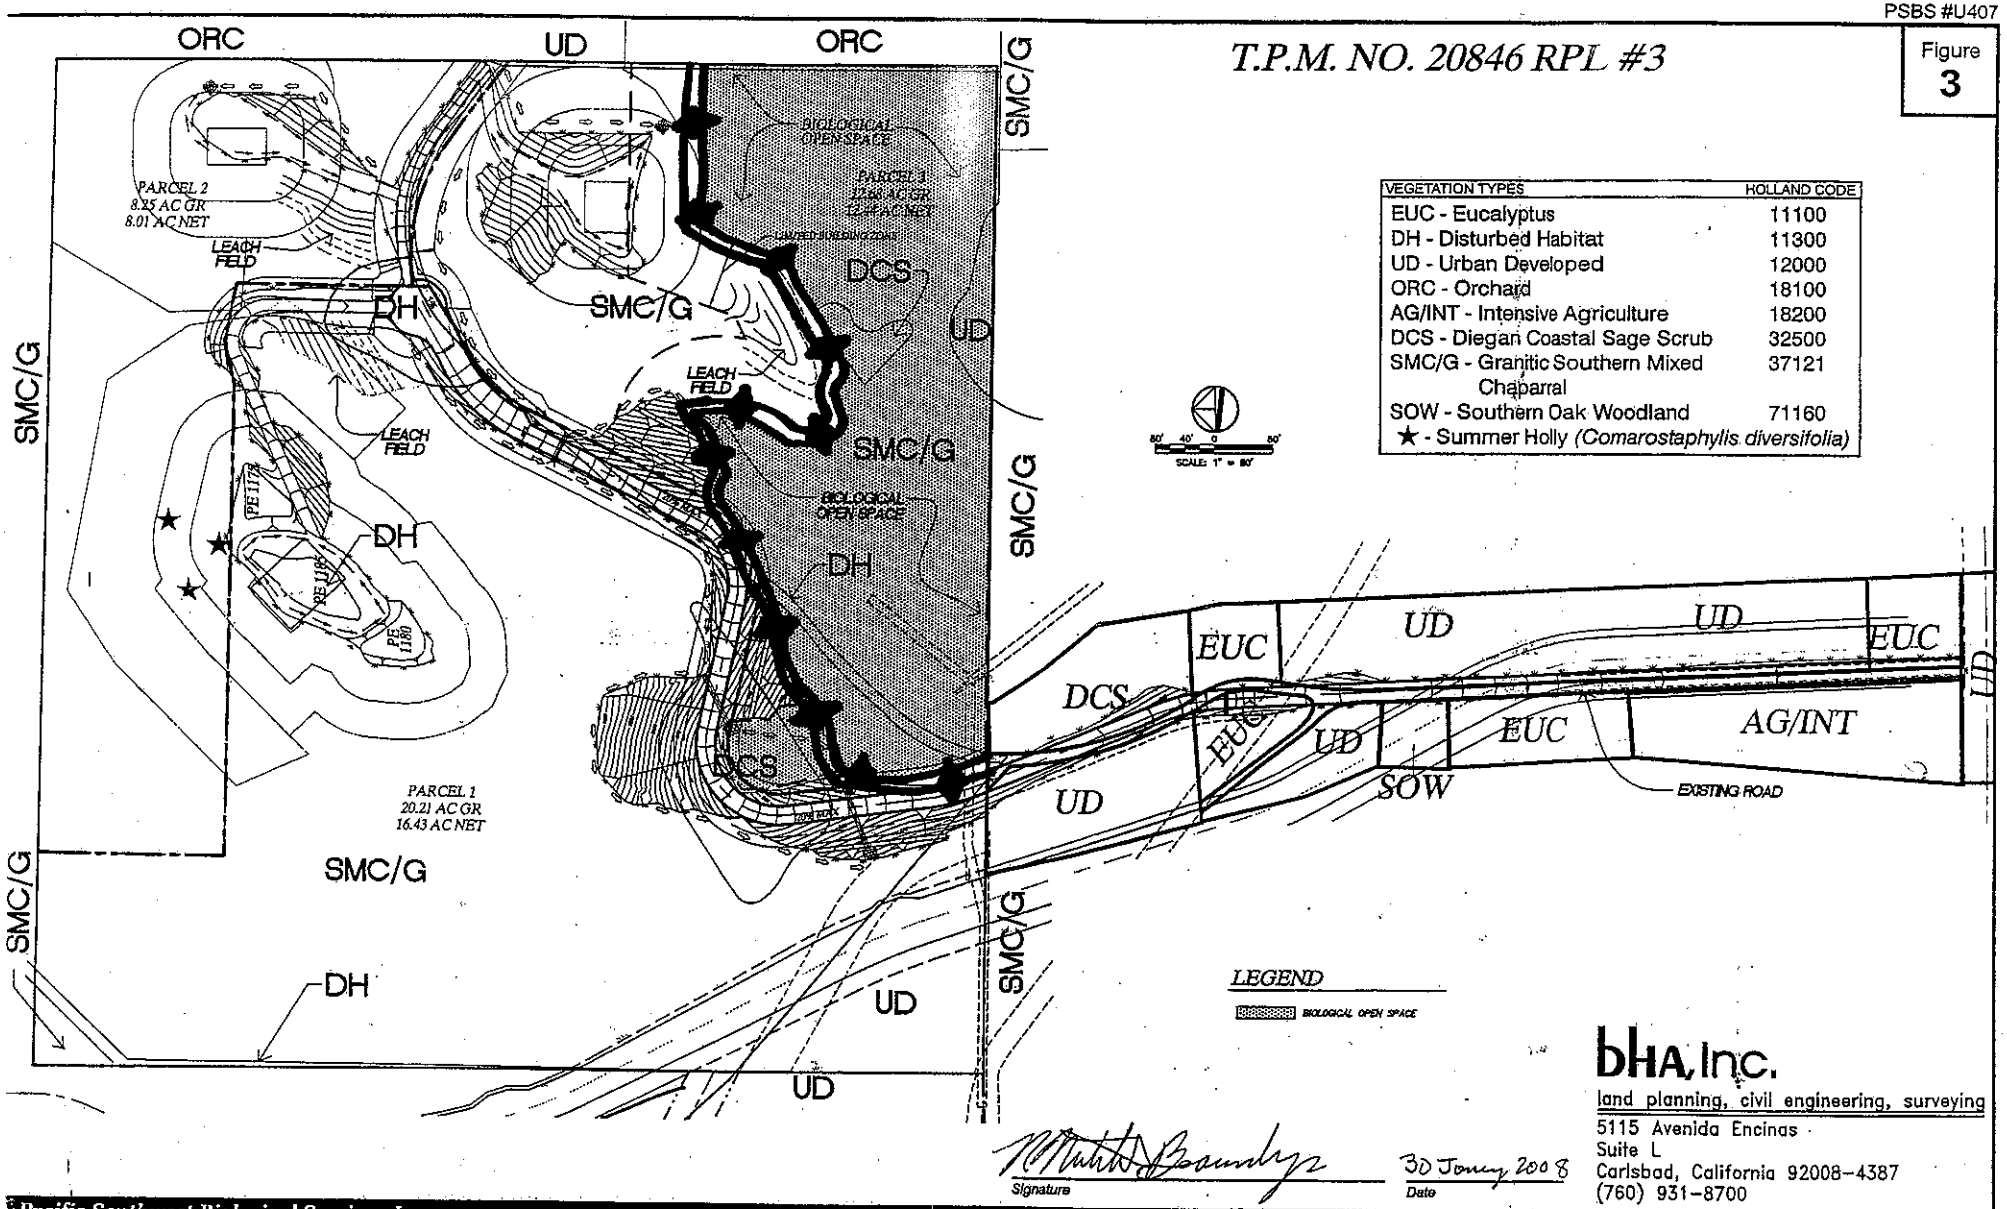

VEGETATION TYPES	HOLLAND CODE
EUC - Eucalyptus	11100
DH - Disturbed Habitat	11300
UD - Urban Developed	12000
ORC - Orchard	18100
AG/INT - Intensive Agriculture	18200
DCS - Diegan Coastal Sage Scrub	32500
SMC/G - Granitic Southern Mixed Chaparral	37121
SOW - Southern Oak Woodland	71160
★ - Summer Holly *(Comarostaphylis diversifolia)*	

Signature

30 January 2008
Date

bHA, Inc.
land planning, civil engineering, surveying
5115 Avenida Encinas
Suite L
Carlsbad, California 92008-4387
(760) 931-8700

Pacific Southwest Biological Services, Inc.

12/24/2008

Open Space Fencing and Signage Exhibit

Pizzuto Tentative Parcel Map; TPM20846; ER 04-08-030

Valerie Walsh, Staff Biologist, DPLU

April 25, 2008

Permanent Fencing

Permanent Signs

Also see Figure 5 of PSBS Bio Rpt

PSBS #U407

Figure 3

T.P.M. NO. 20846 RPL #3

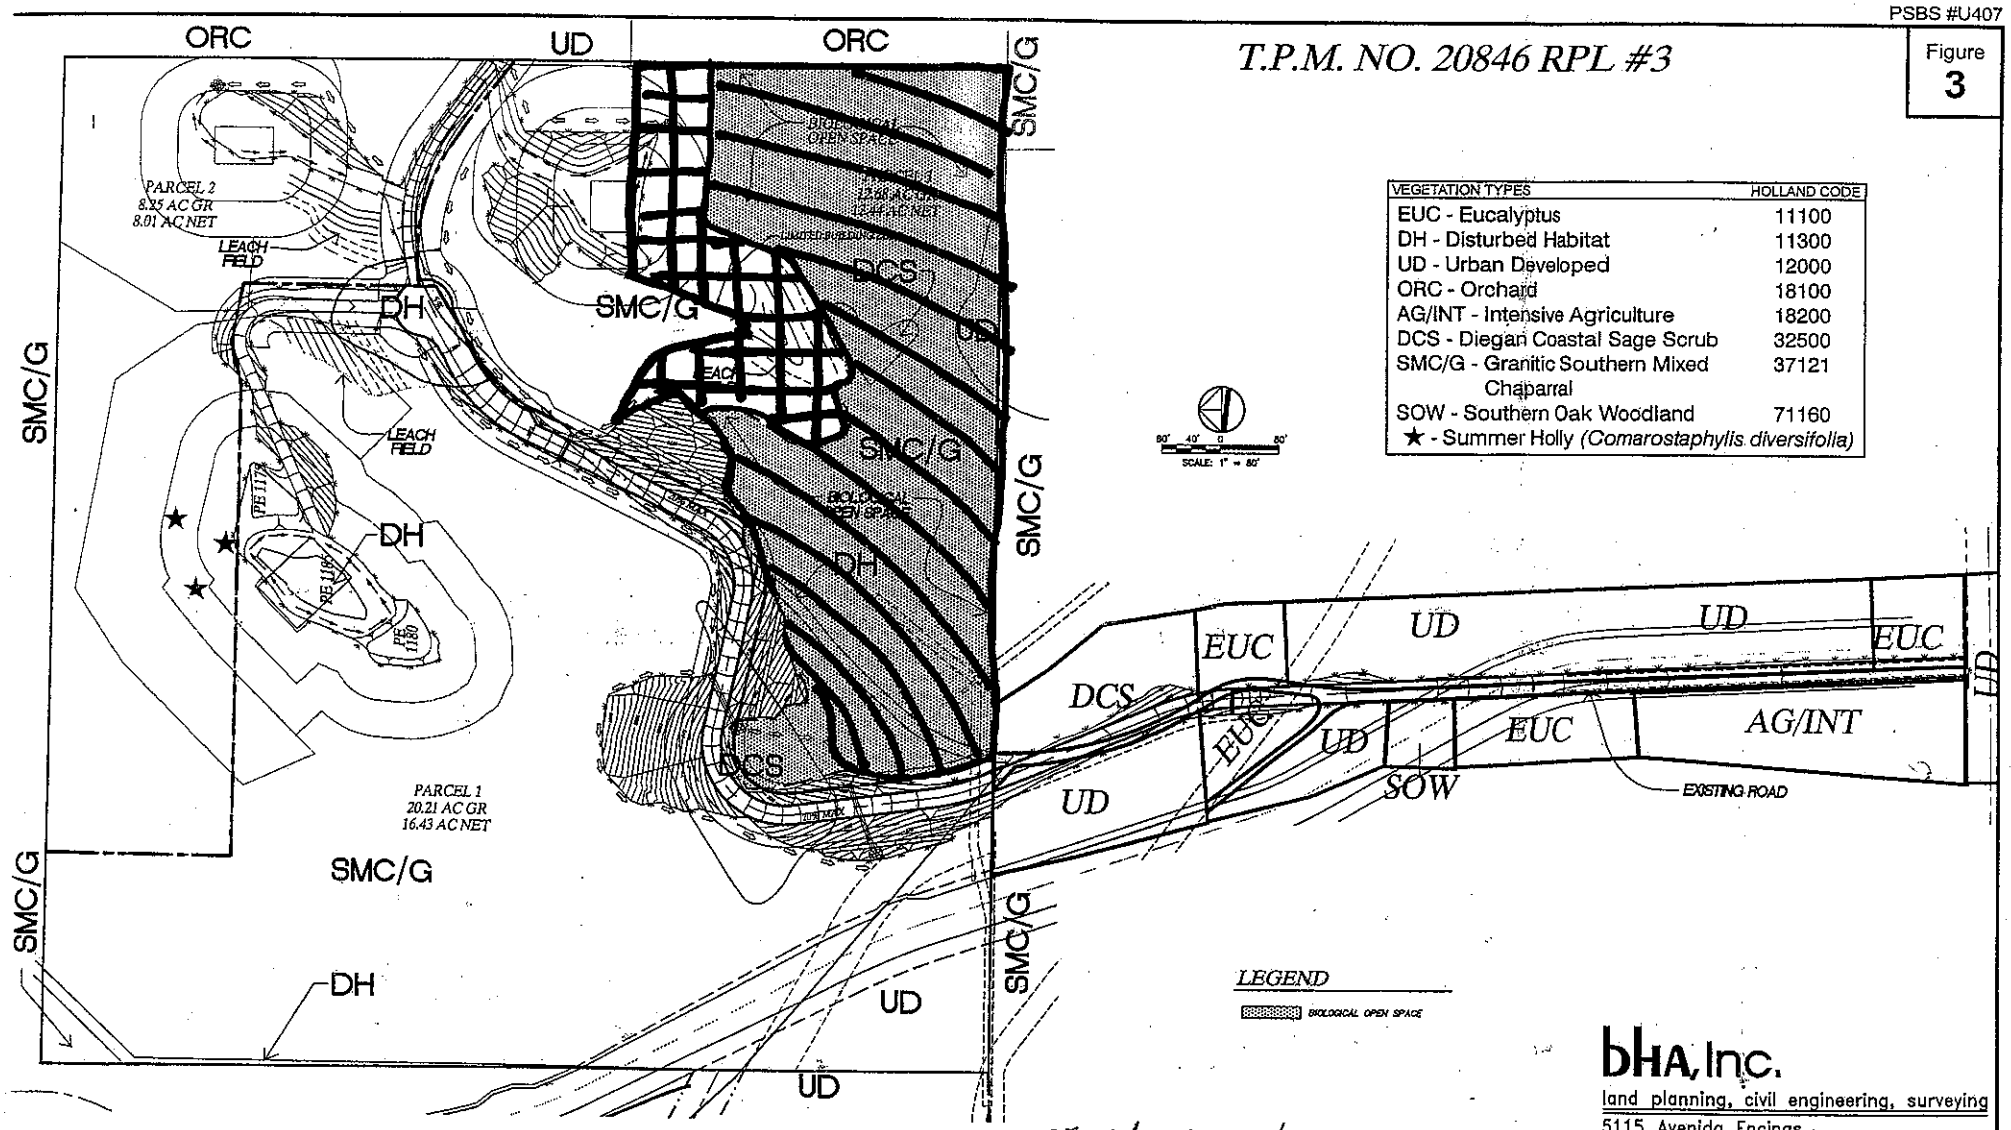

VEGETATION TYPES	HOLLAND CODE
EUC - Eucalyptus	11100
DH - Disturbed Habitat	11300
UD - Urban Developed	12000
ORC - Orchard	18100
AG/INT - Intensive Agriculture	18200
DCS - Diegan Coastal Sage Scrub	32500
SMC/G - Granitic Southern Mixed Chaparral	37121
SOW - Southern Oak Woodland	71160
★ - Summer Holly *(Comarostaphylis diversifolia)*	

Signature

30 January 2008
Date

bHA, Inc.
land planning, civil engineering, surveying
5115 Avenida Encinas
Suite L
Carlsbad, California 92008-4387
(760) 931-8700

Pacific Southwest Biological Services, Inc.

12/24/2008

Open Space Exhibit

Pizzuto Tentative Parcel Map; TPM 20846, ER 04-08-030

Valerie Walsh, Staff Biologist, DPLU

Biological Open Space Easement

April 25, 2008

Limited Building Zone Easement