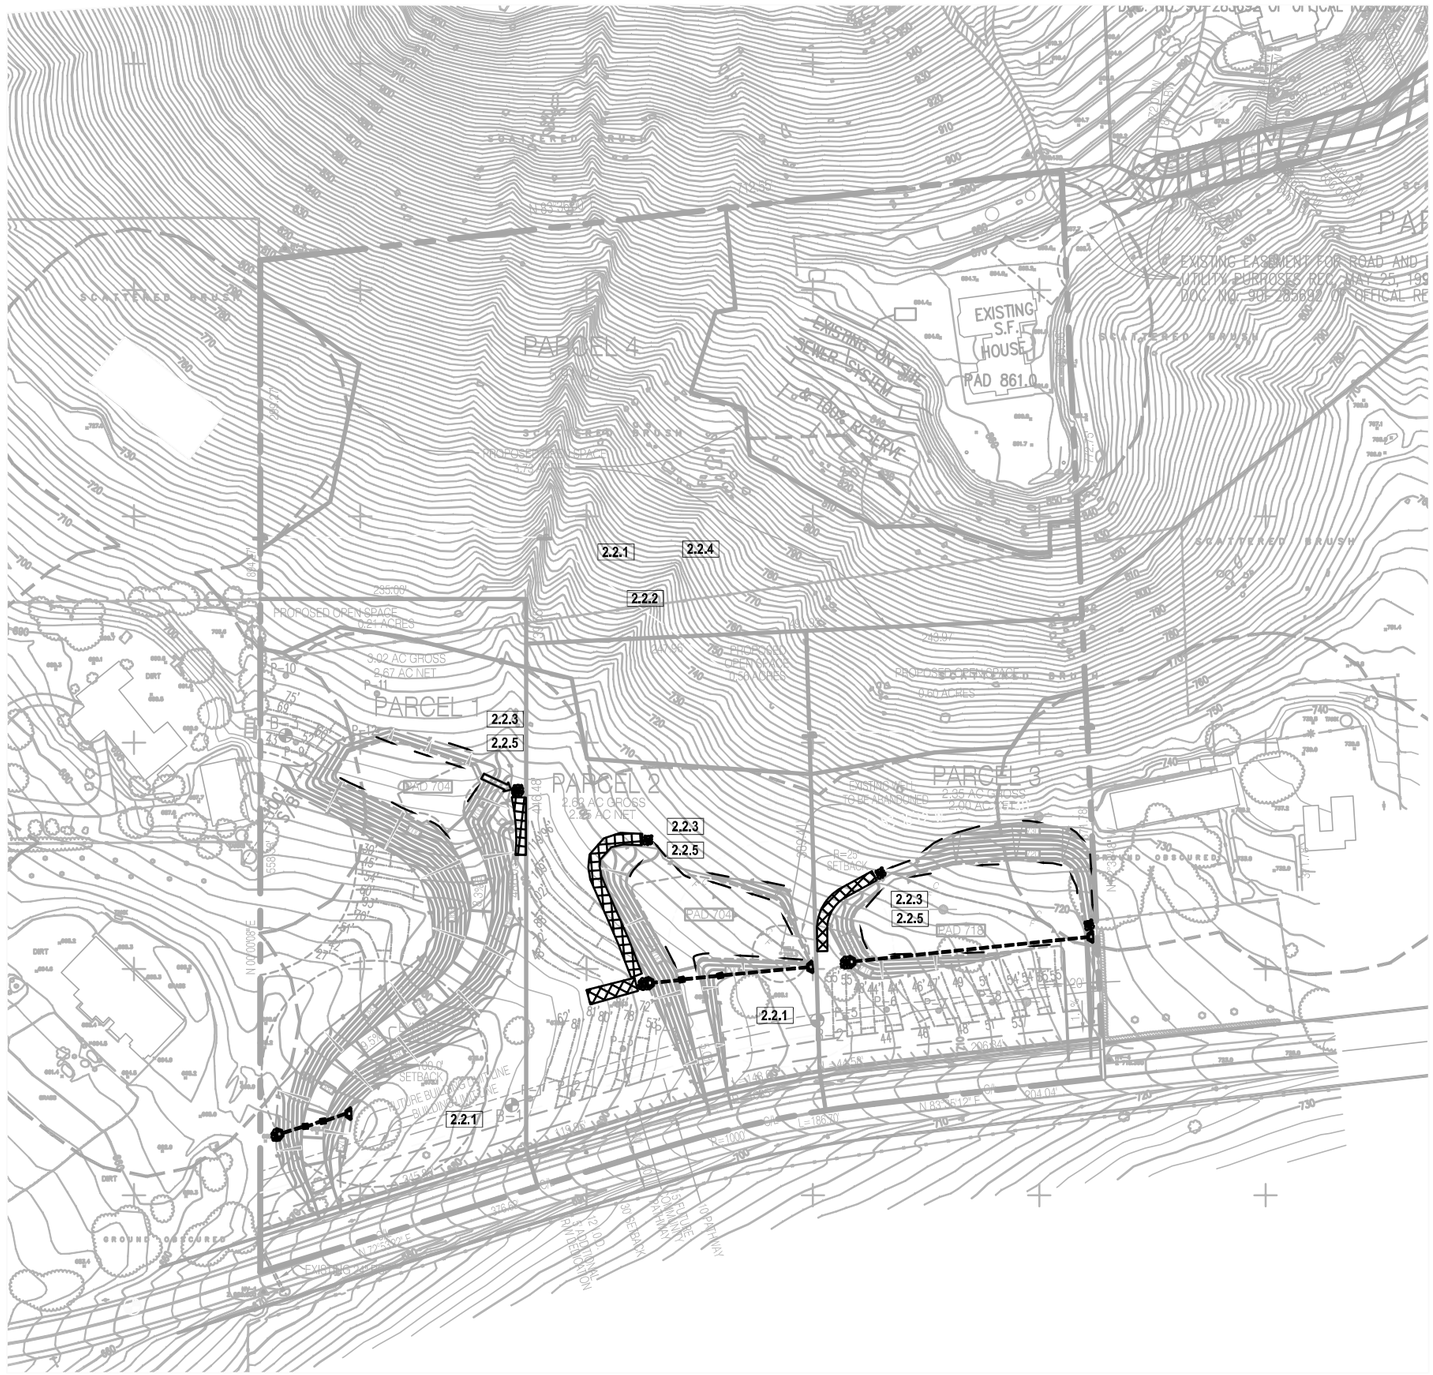

LID LEGEND

CONSERVE NATURAL AREAS, SOILS AND VEGETATION	2.2.1
MINIMIZE DISTURBANCE TO NATURAL DRAINAGE	2.2.2
MINIMIZE AND DISCONNECT IMPERVIOUS SURFACES	2.2.3
MINIMIZE SOIL COMPACTION	2.2.4
DRAIN RUNOFF FROM IMPERVIOUS SURFACE TO PERVIOUS	2.2.5

TREATMENT CONTROL BMPS LEGEND

- BIOFILTER
- PROPOSED PRIVATE STORM DRAIN
- DIRECTION OF FLOW
- ENERGY DISSAPATOR/RIPRAP
- DRAINAGE DITCH (D-75)

0 60 120 180 240

SCALE : 1"= 60'

SITE DESIGN ASSOCIATES, INC.
1016 BROADWAY SUITE "A"
EL CAJON, CALIFORNIA 92021
(619) 442-8467

DWG: 1503A_TPM.dwg

LID & TREATMENT BMP LOCATION MAP

SHOREES PROPERTY

No.	Date	By	Revision

SCALE 1" = 60'
JOB NO. J-1503A
DATE: 10/14/08
SHEET 1 OF 1