FIGURE 2. FORENSIC VEGETATION EXHIBIT – THE L-14349 PROJECT

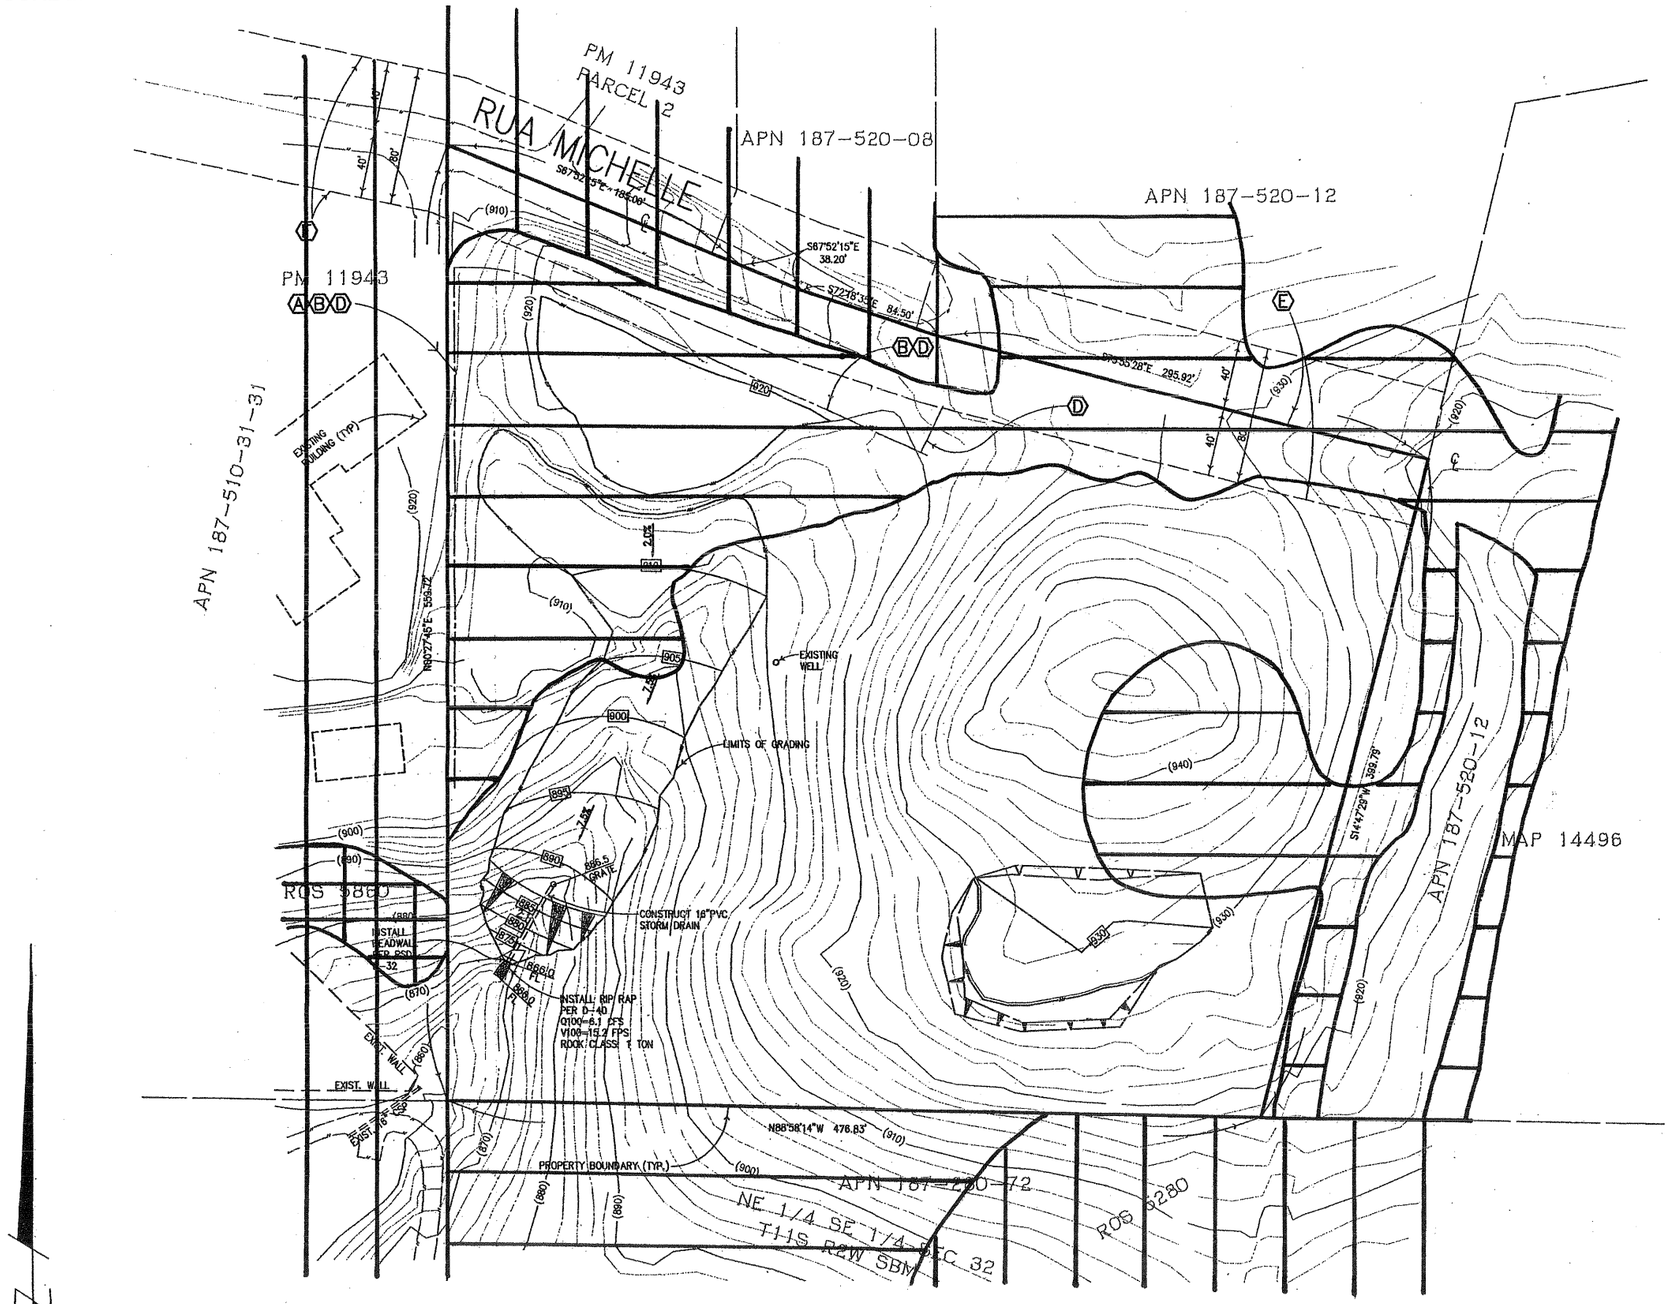


GRAPHIC SCALE

40 0 20 40 80 160

( IN FEET )
1 inch = 40 ft.

# FORENSIC VEGETATION EXHIBIT

25569 RUA MICHELLE
L-14349, APN 187-520-11
JESMOND DENE

LEGEND

= Chamise Chaparral (Holland Code #12000)

= Disturbed Habitat (Holland Code #11300)

= Urban/Developed (Holland Code #12000)

= Southern Willow Scrub (Holland Code #63320)

*Prepared by:*

VINCENT N. SCHEIDT, MA
CERTIFIED BIOLOGICAL CONSULTANT

JULIA L. GROEBNER, BS
ASSOCIATE BIOLOGIST

3168 Occidental Street • San Diego, CA 92122 • (858) 457-3873

NOTES:

1. FOR EASEMENT NOTES DESIGNATED WITH ⬡ SEE SHEET 1.

*CREW ENGINEERING AND SURVEYING*
5725 KEARNY VILLA ROAD, STE. "D"
SAN DIEGO, CA. 92123
(858) 571-0555

RONALD C. ASHMAN
RCE 34300 EXPIRES: SEPT. 30, 2007

| COUNTY APPROVED CHANGES | | | |
|---|---|---|---|
| NO. | DESCRIPTION | APPROVED BY | DATE |
| | | | |

BENCH MARK
DESCRIPTION: JSMD 001, SP226 PG 3&5
JESMOND DENE
LOCATION: NAD83 E:6298024.395, NAD83 N:2009593.904
RECORD FROM: COUNTY OF SAN DIEGO DPW
ELEVATION: 924.52 DATUM: NAD1929

PRIVATE CONTRACT

| SHEET 3 | COUNTY OF SAN DIEGO DEPARTMENT OF PUBLIC WORKS | 4 SHEETS |
|---|---|---|

GRADING PLANS FOR:
**25569 RUA MICHELLE**
**ESCONDIDO, CA. 92026**
CALIFORNIA COORDINATE INDEX: 366-1737

Approved: For Douglas M. Isbell
COUNTY ENGINEER
By:
Date

Engineer of work
Ronald C. Ashman R.C.E. 34300

GRADING PERMIT NO. L-14349

ENGINEER'S NAME: CREW ENGINEERING AND SURVEYING
PHONE NO. (858)571-0555

JN 1326

FEB 28 2007