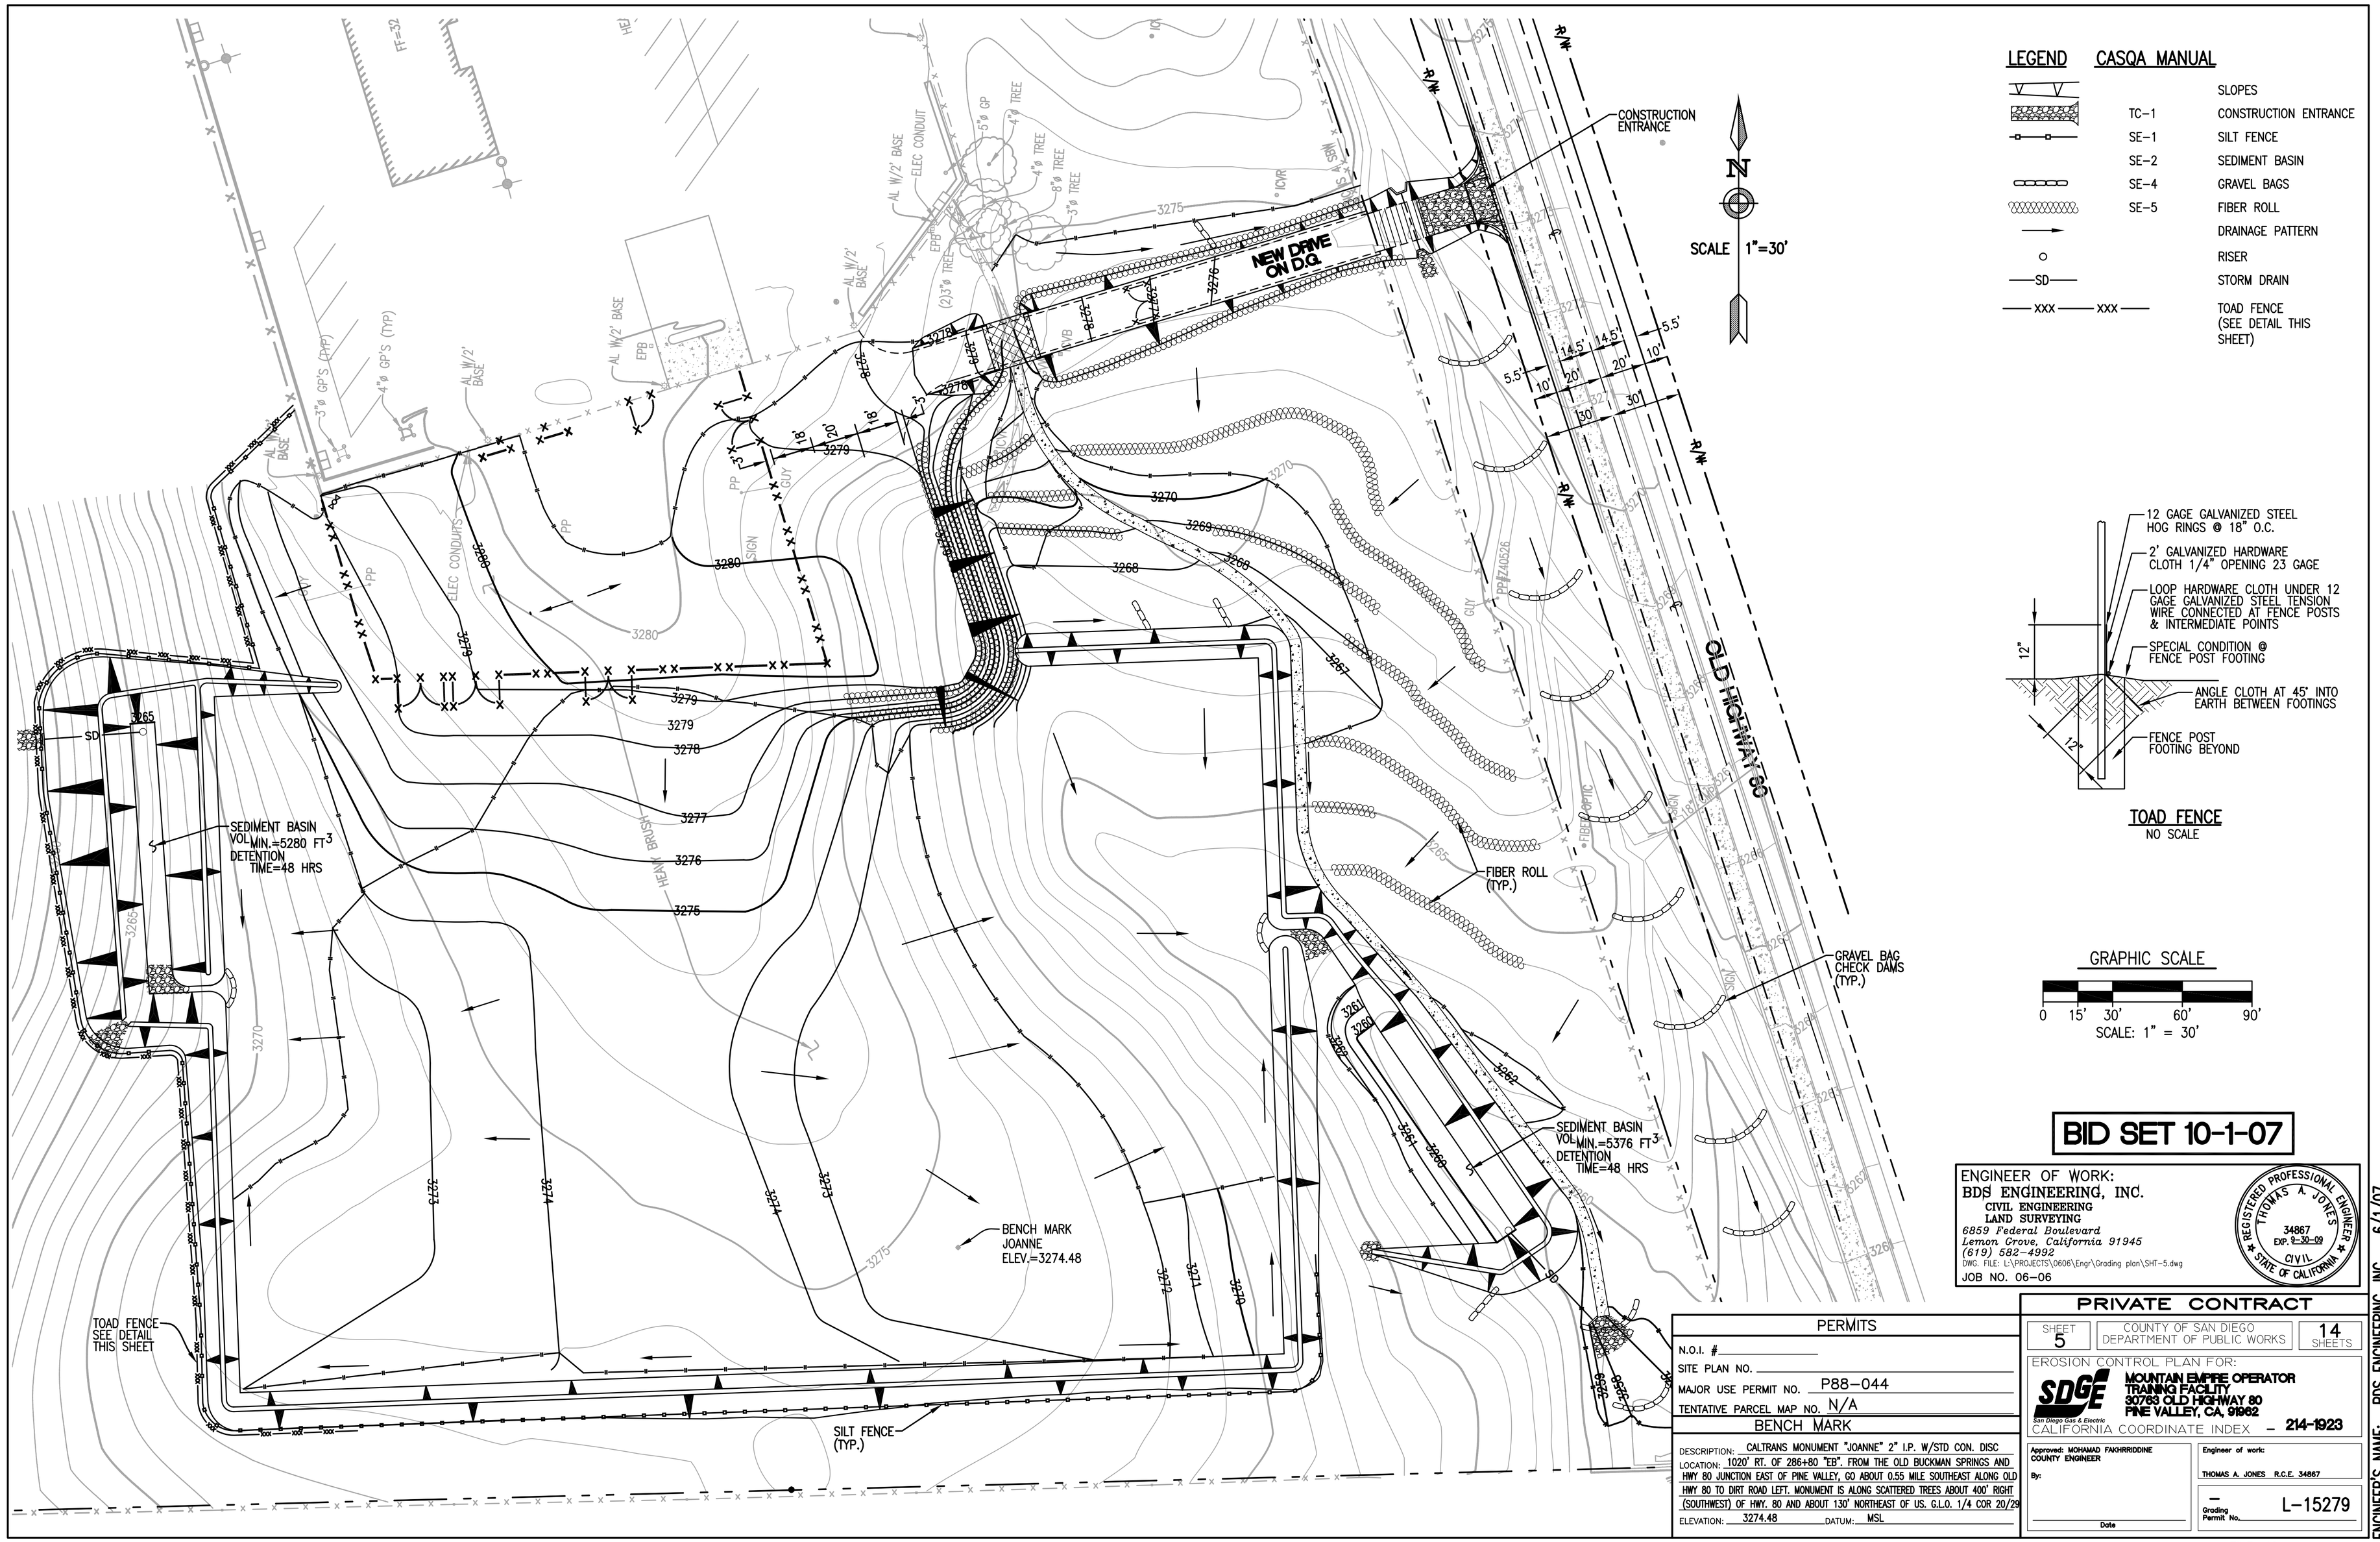

BID SET 10-1-07

ENGINEER OF WORK:
BDS ENGINEERING, INC.
CIVIL ENGINEERING
LAND SURVEYING
6859 Federal Boulevard
Lemon Grove, California 91945
(619) 582-4992
DWG. FILE: L:\PROJECTS\0606\Engr\Grading plan\SHT-5.dwg
JOB NO. 06-06

REGISTERED PROFESSIONAL ENGINEER THOMAS A. JONES 34867 EXP. 9-30-09 CIVIL STATE OF CALIFORNIA

PERMITS

N.O.I. #

SITE PLAN NO.

MAJOR USE PERMIT NO. P88-044

TENTATIVE PARCEL MAP NO. N/A

BENCH MARK

DESCRIPTION: CALTRANS MONUMENT "JOANNE" 2" I.P. W/STD CON. DISC

LOCATION: 1020' RT. OF 286+80 "EB". FROM THE OLD BUCKMAN SPRINGS AND HWY 80 JUNCTION EAST OF PINE VALLEY, GO ABOUT 0.55 MILE SOUTHEAST ALONG OLD HWY 80 TO DIRT ROAD LEFT. MONUMENT IS ALONG SCATTERED TREES ABOUT 400' RIGHT (SOUTHWEST) OF HWY. 80 AND ABOUT 130' NORTHEAST OF US. G.L.O. 1/4 COR 20/29

ELEVATION: 3274.48 DATUM: MSL

PRIVATE CONTRACT

SHEET 5 | COUNTY OF SAN DIEGO DEPARTMENT OF PUBLIC WORKS | 14 SHEETS

EROSION CONTROL PLAN FOR:
SDGE San Diego Gas & Electric
MOUNTAIN EMPIRE OPERATOR TRAINING FACILITY
30763 OLD HIGHWAY 80
PINE VALLEY, CA, 91962

CALIFORNIA COORDINATE INDEX – 214-1923

Approved: MOHAMAD FAKHRRIDDINE
COUNTY ENGINEER
By:
Date

Engineer of work:
THOMAS A. JONES R.C.E. 34867

Grading Permit No. L-15279

FILE NO.

ENGINEER'S NAME: BDS ENGINEERING, INC.
PHONE NO. (619) 582-4992

6/1/07