EXHIBIT 11

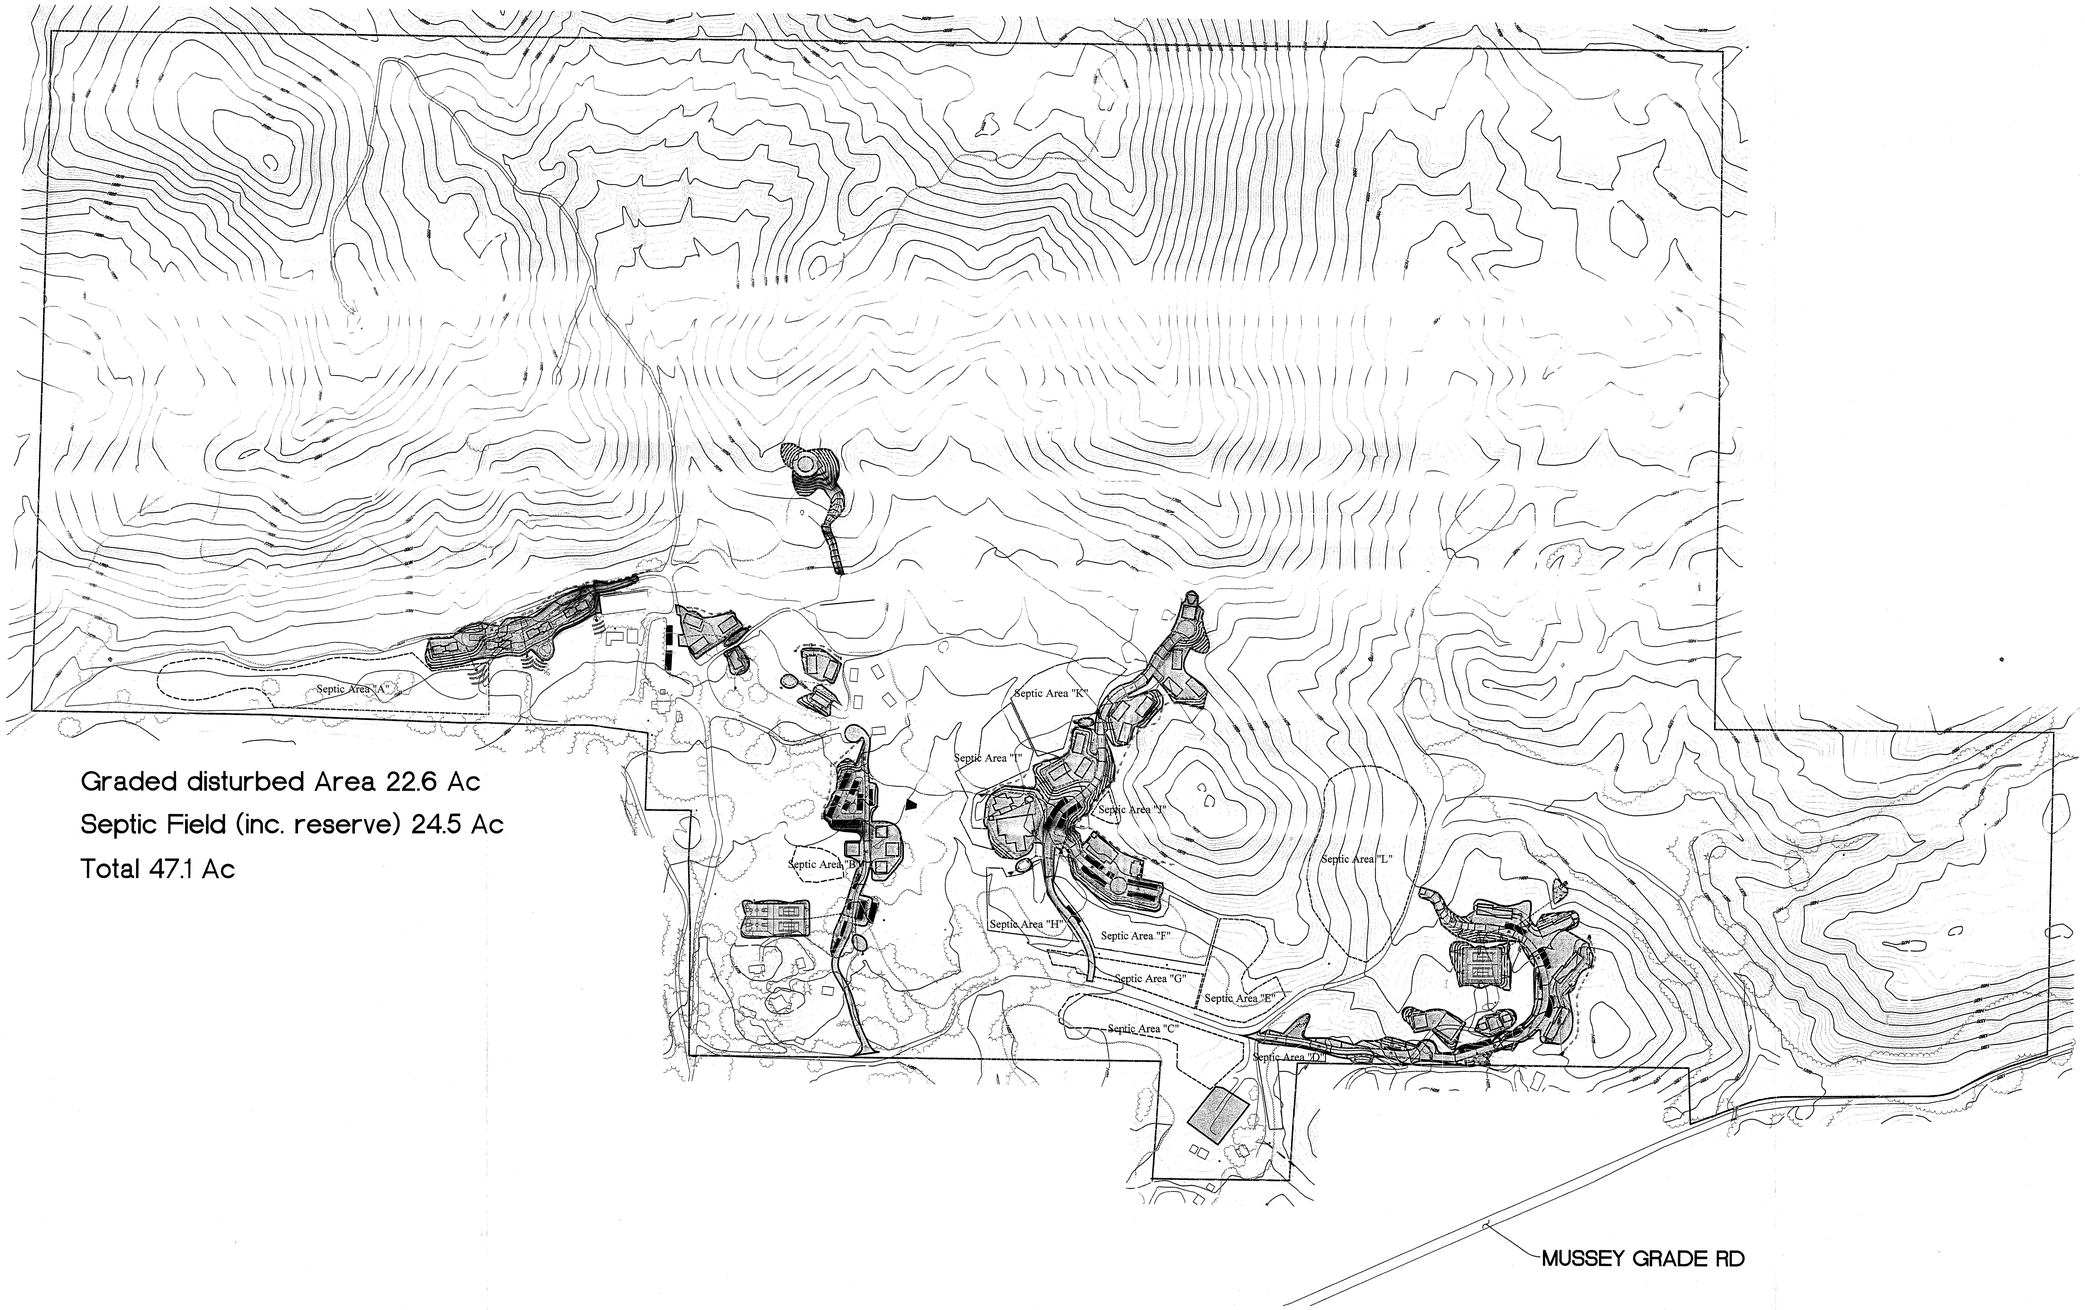

Graded disturbed Area 22.6 Ac

Septic Field (inc. reserve) 24.5 Ac

Total 47.1 Ac

DISTURBED AREAS FOR ALTERNATE 1

250 0 250 500 750 1000

SCALE 1" = 250'

NASLAND ENGINEERING

CIVIL ENGINEERING • SURVEYING • LAND PLANNING
4740 Ruffner Street, San Diego, California, 92111 •858-292-7770

THE SALVATION ARMY
DIVISIONAL CAMP AND RETREAT CENTER
RAMONA, CALIFORNIA