EXHIBIT 2 - TOPOGRAPHIC SITE MAP

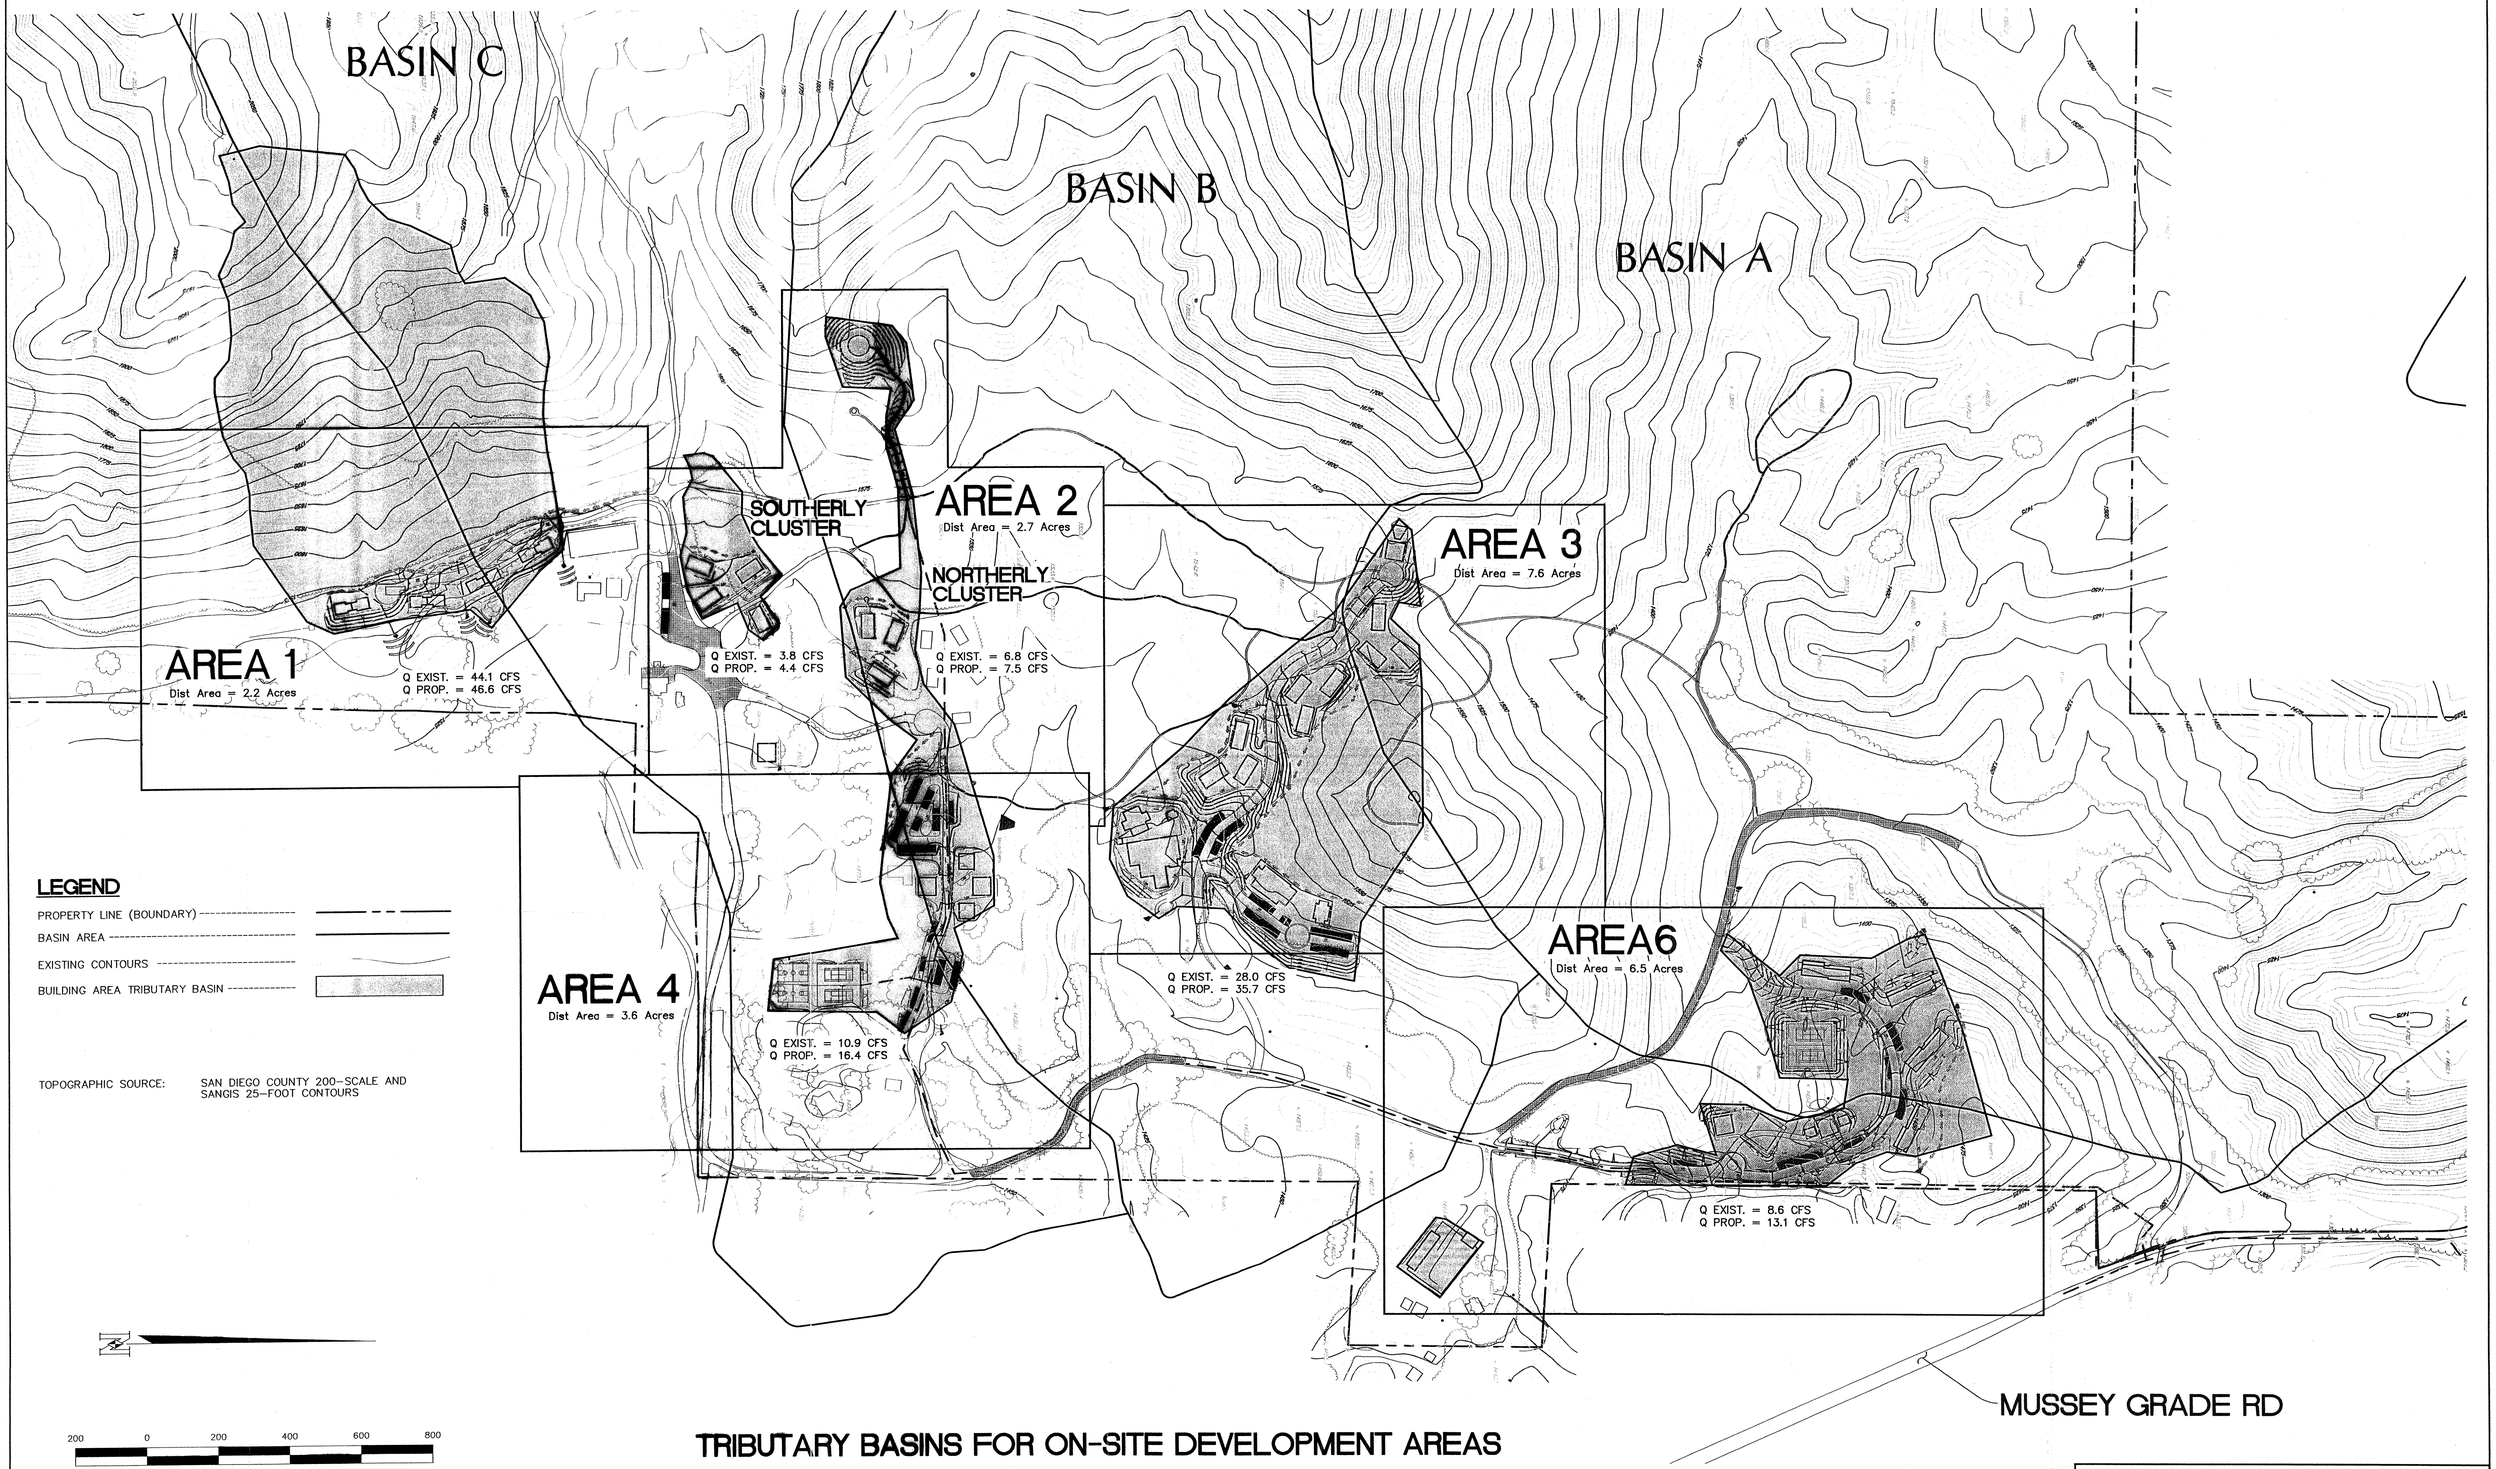

LEGEND

PROPERTY LINE (BOUNDARY)

BASIN AREA

EXISTING CONTOURS

BUILDING AREA TRIBUTARY BASIN

TOPOGRAPHIC SOURCE: SAN DIEGO COUNTY 200-SCALE AND SANGIS 25-FOOT CONTOURS

200 0 200 400 600 800

SCALE 1" = 200

TRIBUTARY BASINS FOR ON-SITE DEVELOPMENT AREAS

FOR ALTERNATE 1

NASLAND ENGINEERING
CIVIL ENGINEERING • SURVEYING • LAND PLANNING
4740 Ruffner Street, San Diego, California, 92111 •858-292-7770