Map Pocket 1

"Meadowood Pre-Project Drainage Map Basins 100, 200, 300 and 400"
(Sheet 1 of 3)

MEADOWOOD
PRE-PROJECT DRAINAGE MAP
BASINS 100, 200, 300 AND 400

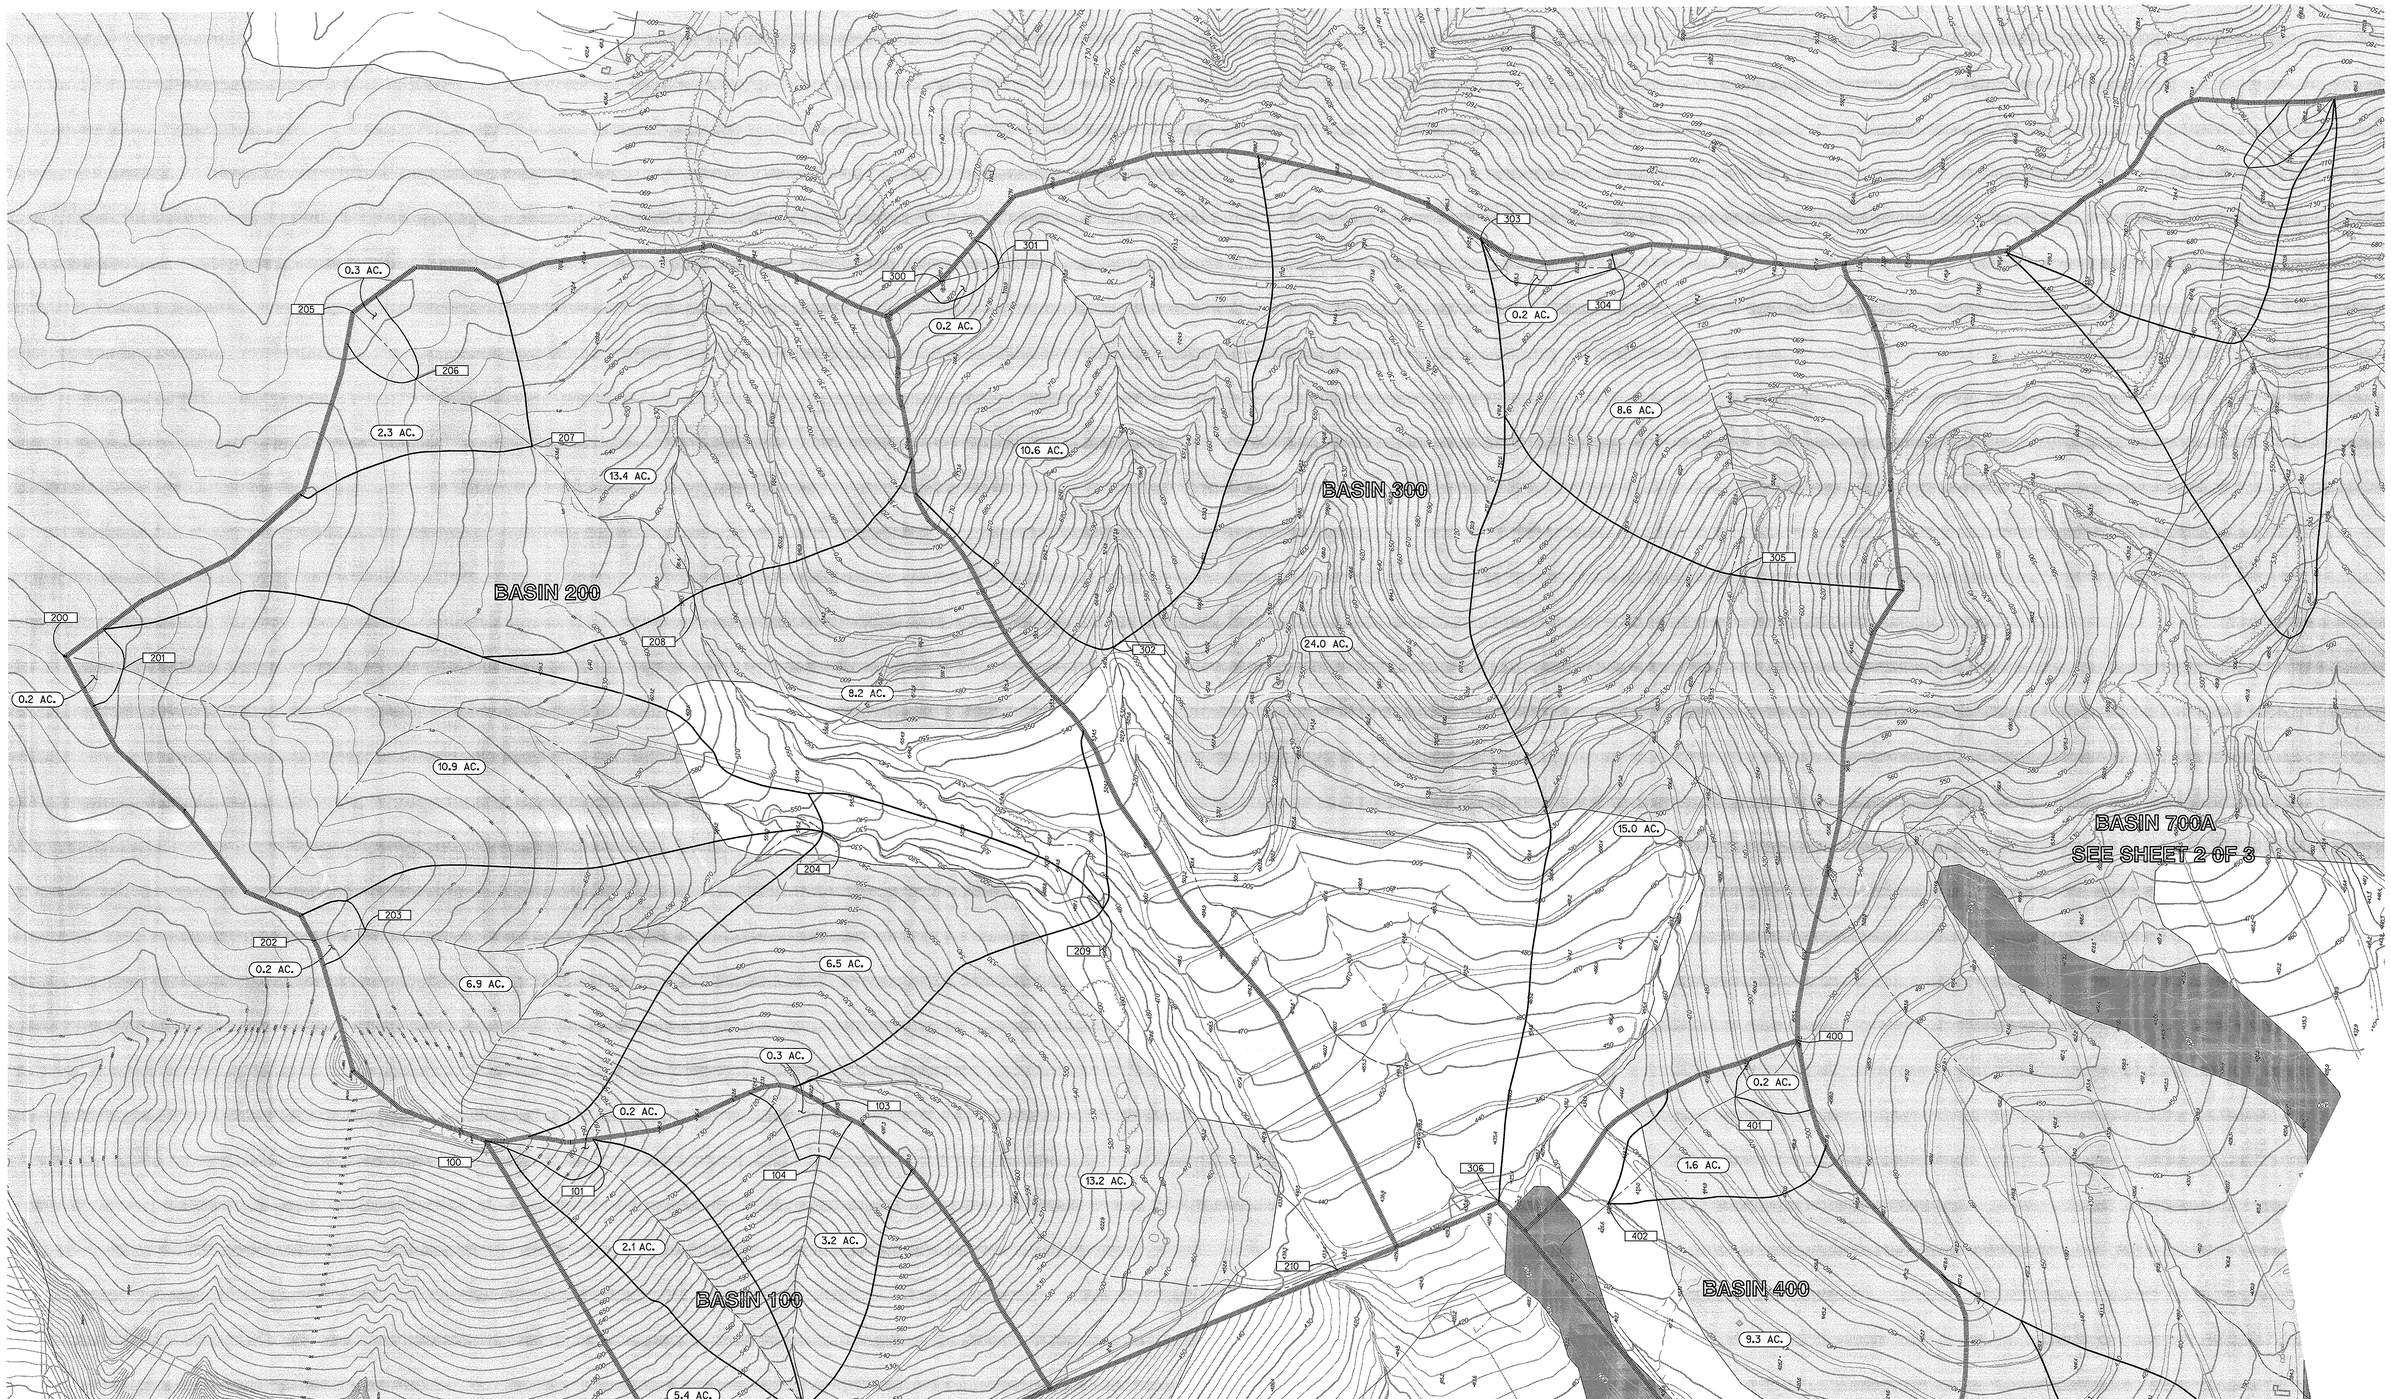

GRAPHIC SCALE 1"= 100'

LEGEND

- MAJOR DRAINAGE BASIN BOUNDARY
- MINOR DRAINAGE BASIN BOUNDARY (SUB AREAS)
- FLOW PATH
- (3.80 AC.) BASIN AREA (ACRES)
- [111] NODE NUMBER

SOIL TYPE LEGEND

- SOIL TYPE A
- SOIL TYPE B
- SOIL TYPE C
- SOIL TYPE D

XX-XX-XX
RICK ENGINEERING COMPANY
San Diego
5620 FRIARS ROAD
SAN DIEGO, CA 92110
619.291.0707
(FAX)619.291.4165
rickengineering.com
Riverside - Orange - San Luis Obispo - Bakersfield - Sacramento - Phoenix - Tucson

J-15956

© 2009 Rick Engineering Company

MEADOWOOD
PRE-PROJECT DRAINAGE MAP
BASINS 100, 200, 300 AND 400

Date: July 2009
SHEET 1 OF 3

NOT FOR CONSTRUCTION - EXHIBIT FOR DRAINAGE STUDY REPORT ONLY