TENTATIVE PARCEL MAP

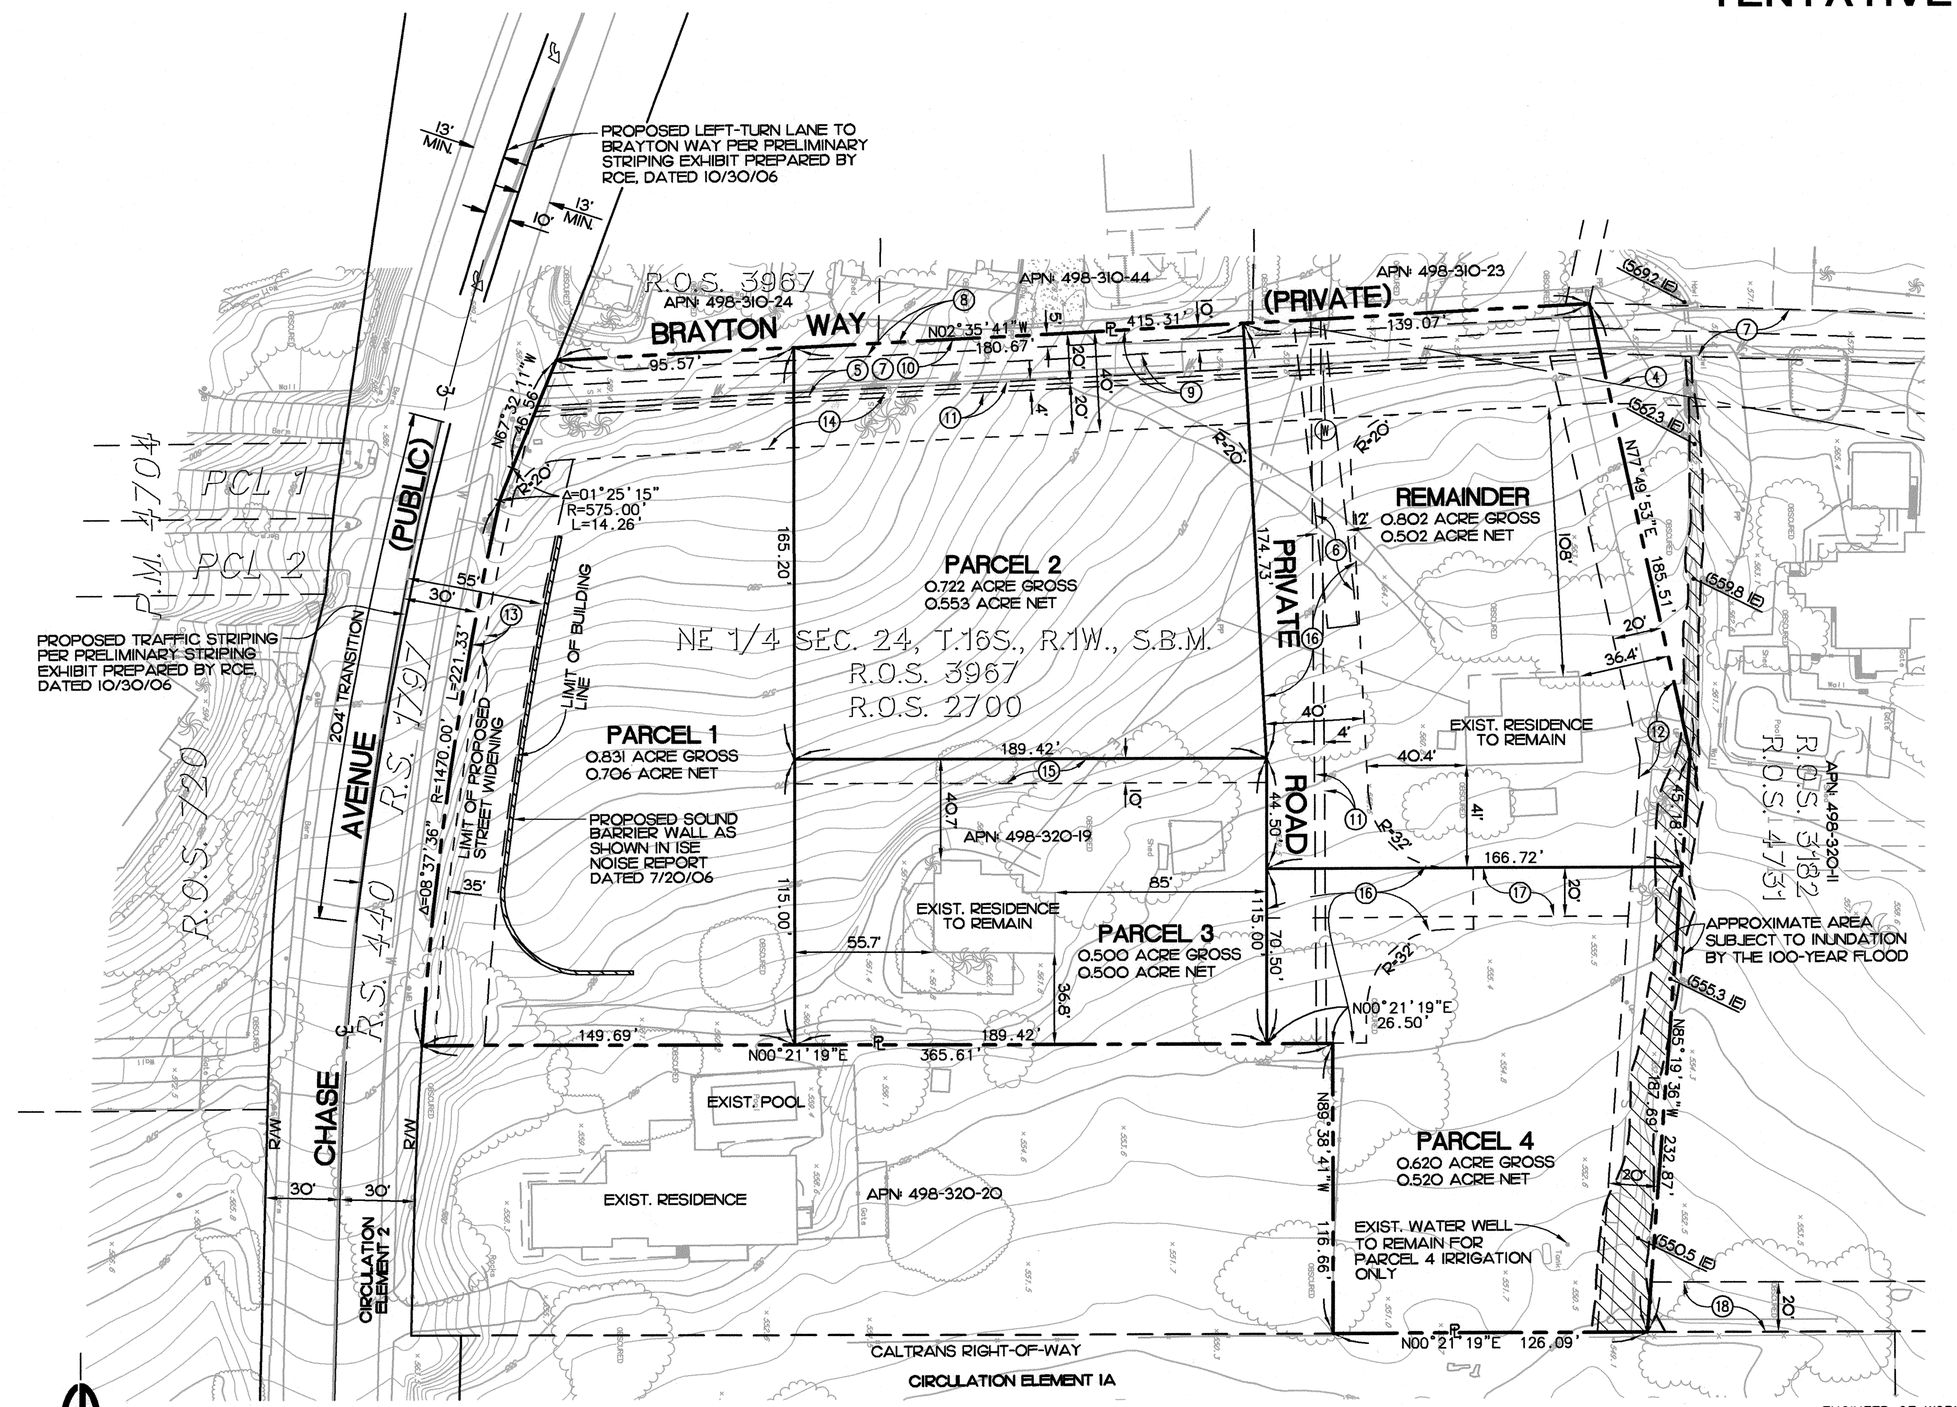

ENGINEER OF WORK

SNIPES-DYE ASSOCIATES
CIVIL ENGINEERS AND LAND SURVEYORS
8348 CENTER DRIVE, STE. G, LA MESA, CA 91942
TELEPHONE (619) 697-9234 FAX (619) 460-2033

WILLIAM A. SNIPES R.C.E. 50477
EXPIRES 06-30-07

REGISTERED PROFESSIONAL ENGINEER
WILLIAM A. SNIPES
No. 50477
Exp. 06-30-07
CIVIL
STATE OF CALIFORNIA

S:\SNIPES\EC373X\DWG\TPM-2.DWG (C-10)

SNIPES-DYE ASSOCIATES
CIVIL ENGINEERS AND LAND SURVEYORS
8348 CENTER DRIVE., STE. G, LA MESA, CA 91942
TELEPHONE (619) 697-9234 JOB NO. EC3731

TPM 20991
ER06-14-002