COUNTY OF SAN DIEGO TRACT TM5341 RPL5
OPEN SPACE EASEMENT EXHIBIT

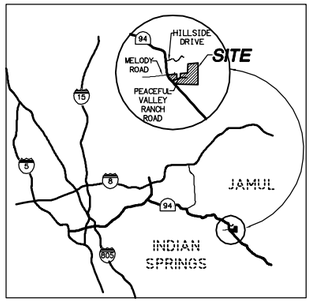

VICINITY MAP
NTS

LEGEND

- EX. OPEN SPACE EASEMENT
- BIOLOGICAL EASEMENT
- RPO STEEP SLOPE OPEN SPACE EASEMENT

SCALE: 1"=200'

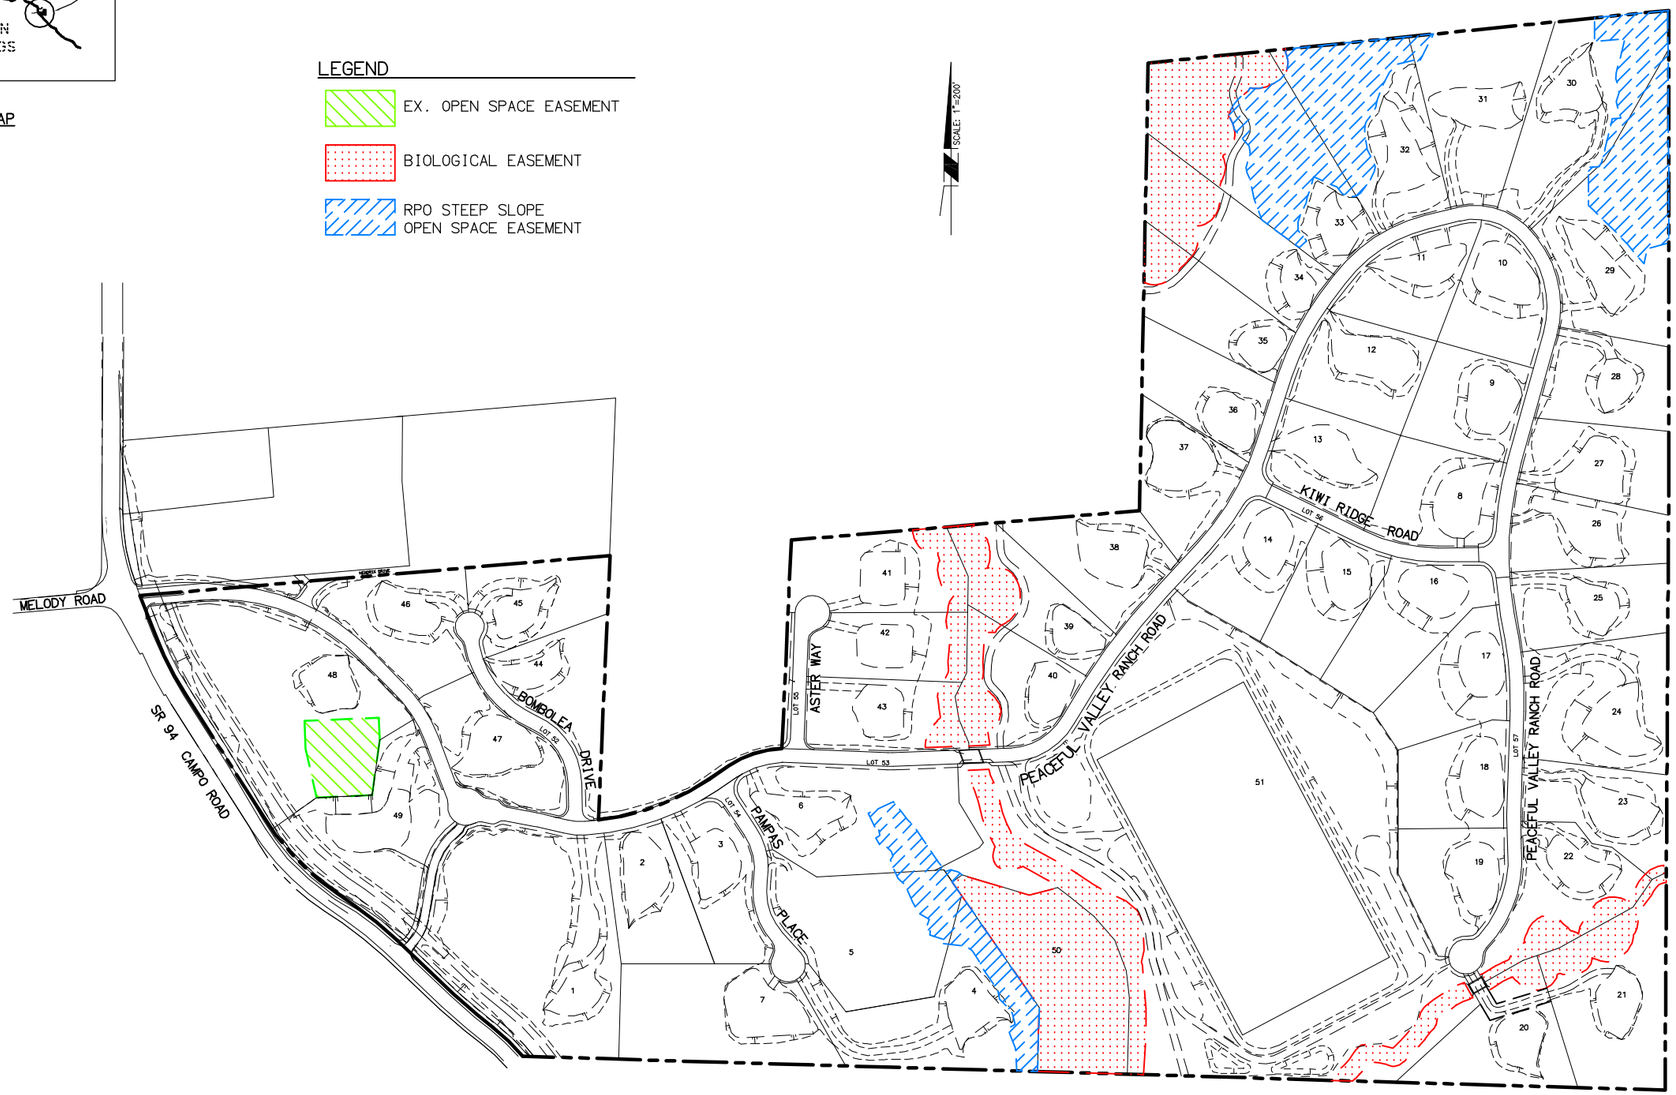

PEACEFUL VALLEY RANCH
OPEN SPACE EASEMENT EXHIBIT
TM 5341RPL5, Log No.04-19-007, GPA 03-05, R03-015, MUP 04-048
SHEET 1 OF 1

RBF CONSULTING
PLANNING • DESIGN • CONSTRUCTION
9755 CLAIREMONT MESA BOULEVARD, SUITE 100
SAN DIEGO, CALIFORNIA 92124-1224
858.694.0000 · FAX 858.694.0001 · www.RBF.com
DRAWING: H:\PDATA\25200794\CADD\Planning\TM\794cad02.dwg
PLOT: 04-30-07