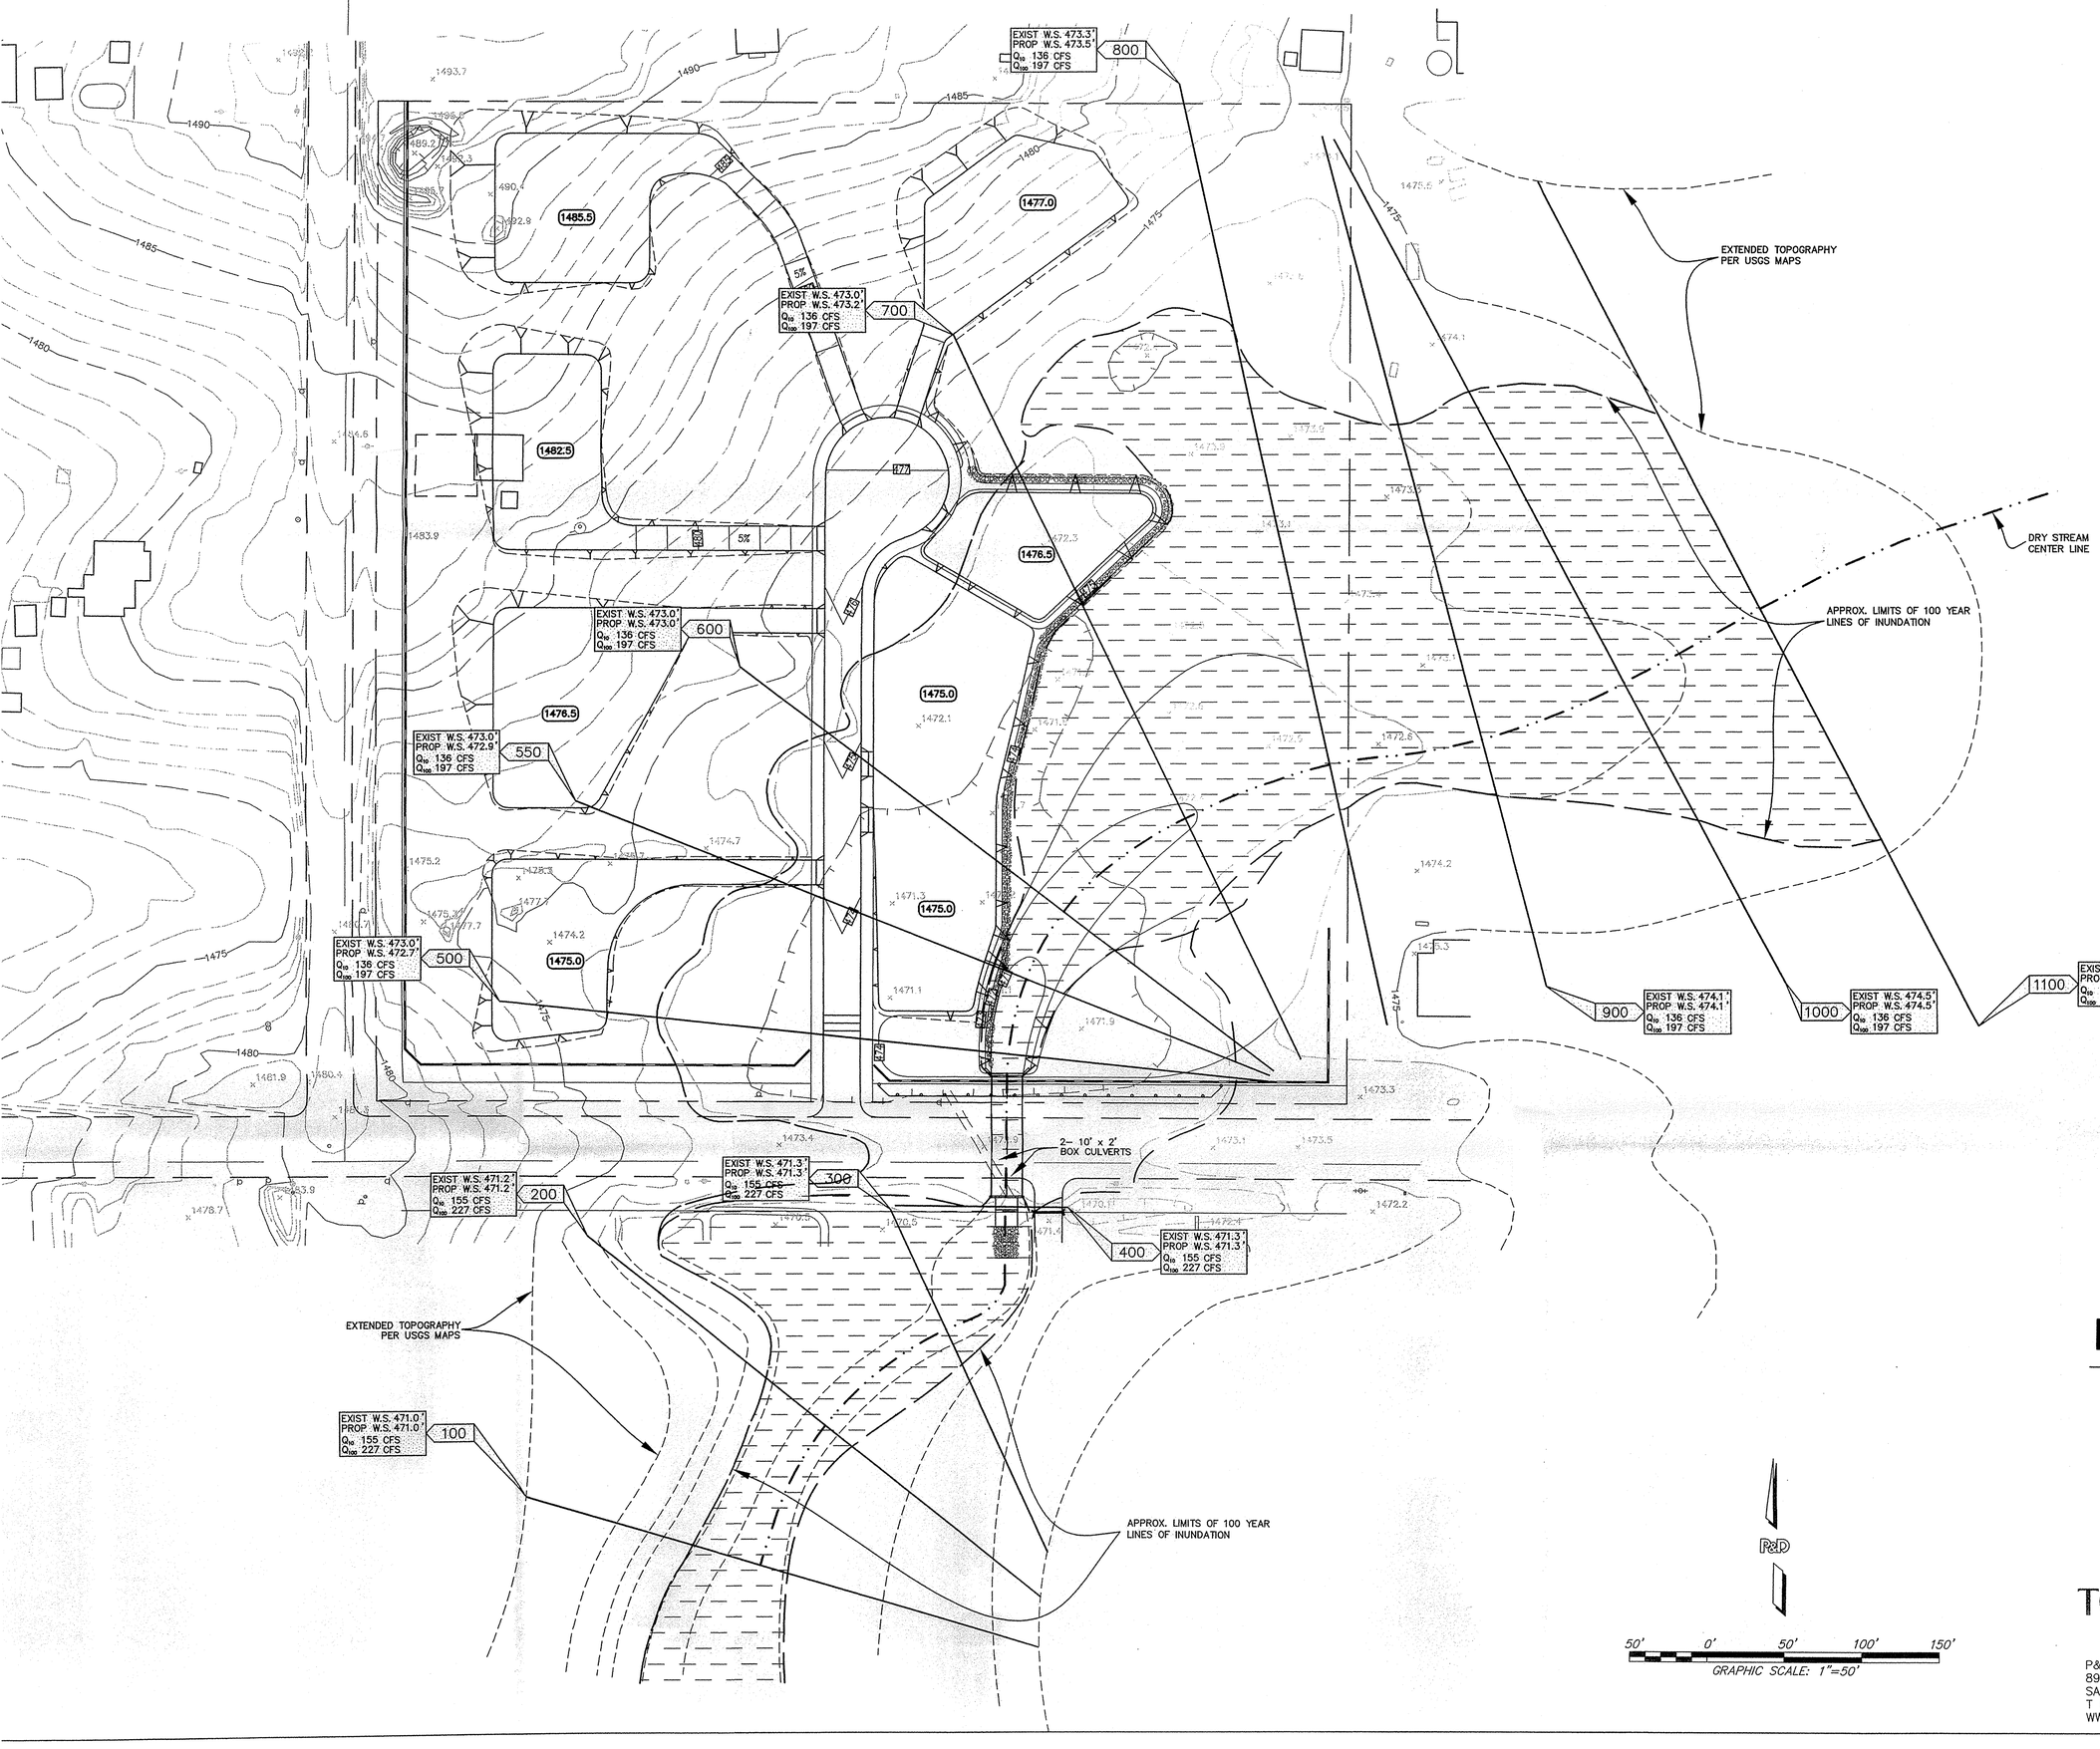


# PROPOSED CONDITOINS
# HEC-RAS
# FLOOD PLAIN MAP

## COUNTY OF SAN DIEGO
## REPLACEMENT TRACT 5257
## SUNSET VISTA

(THE THEAKER SUBDIVISION)

JOB NO. 175472

TM5257 RPL4
ER01-09-019

TCB | AECOM

P&D CONSULTANTS
8954 RIO SAN DIEGO DRIVE, SUITE 610
SAN DIEGO, CALIFORNIA 92108
T 619.291.1475 F 619.291.1476
WWW.TCB.AECOM.COM

DATE: 1–3–2006
REPLACEMENT 4