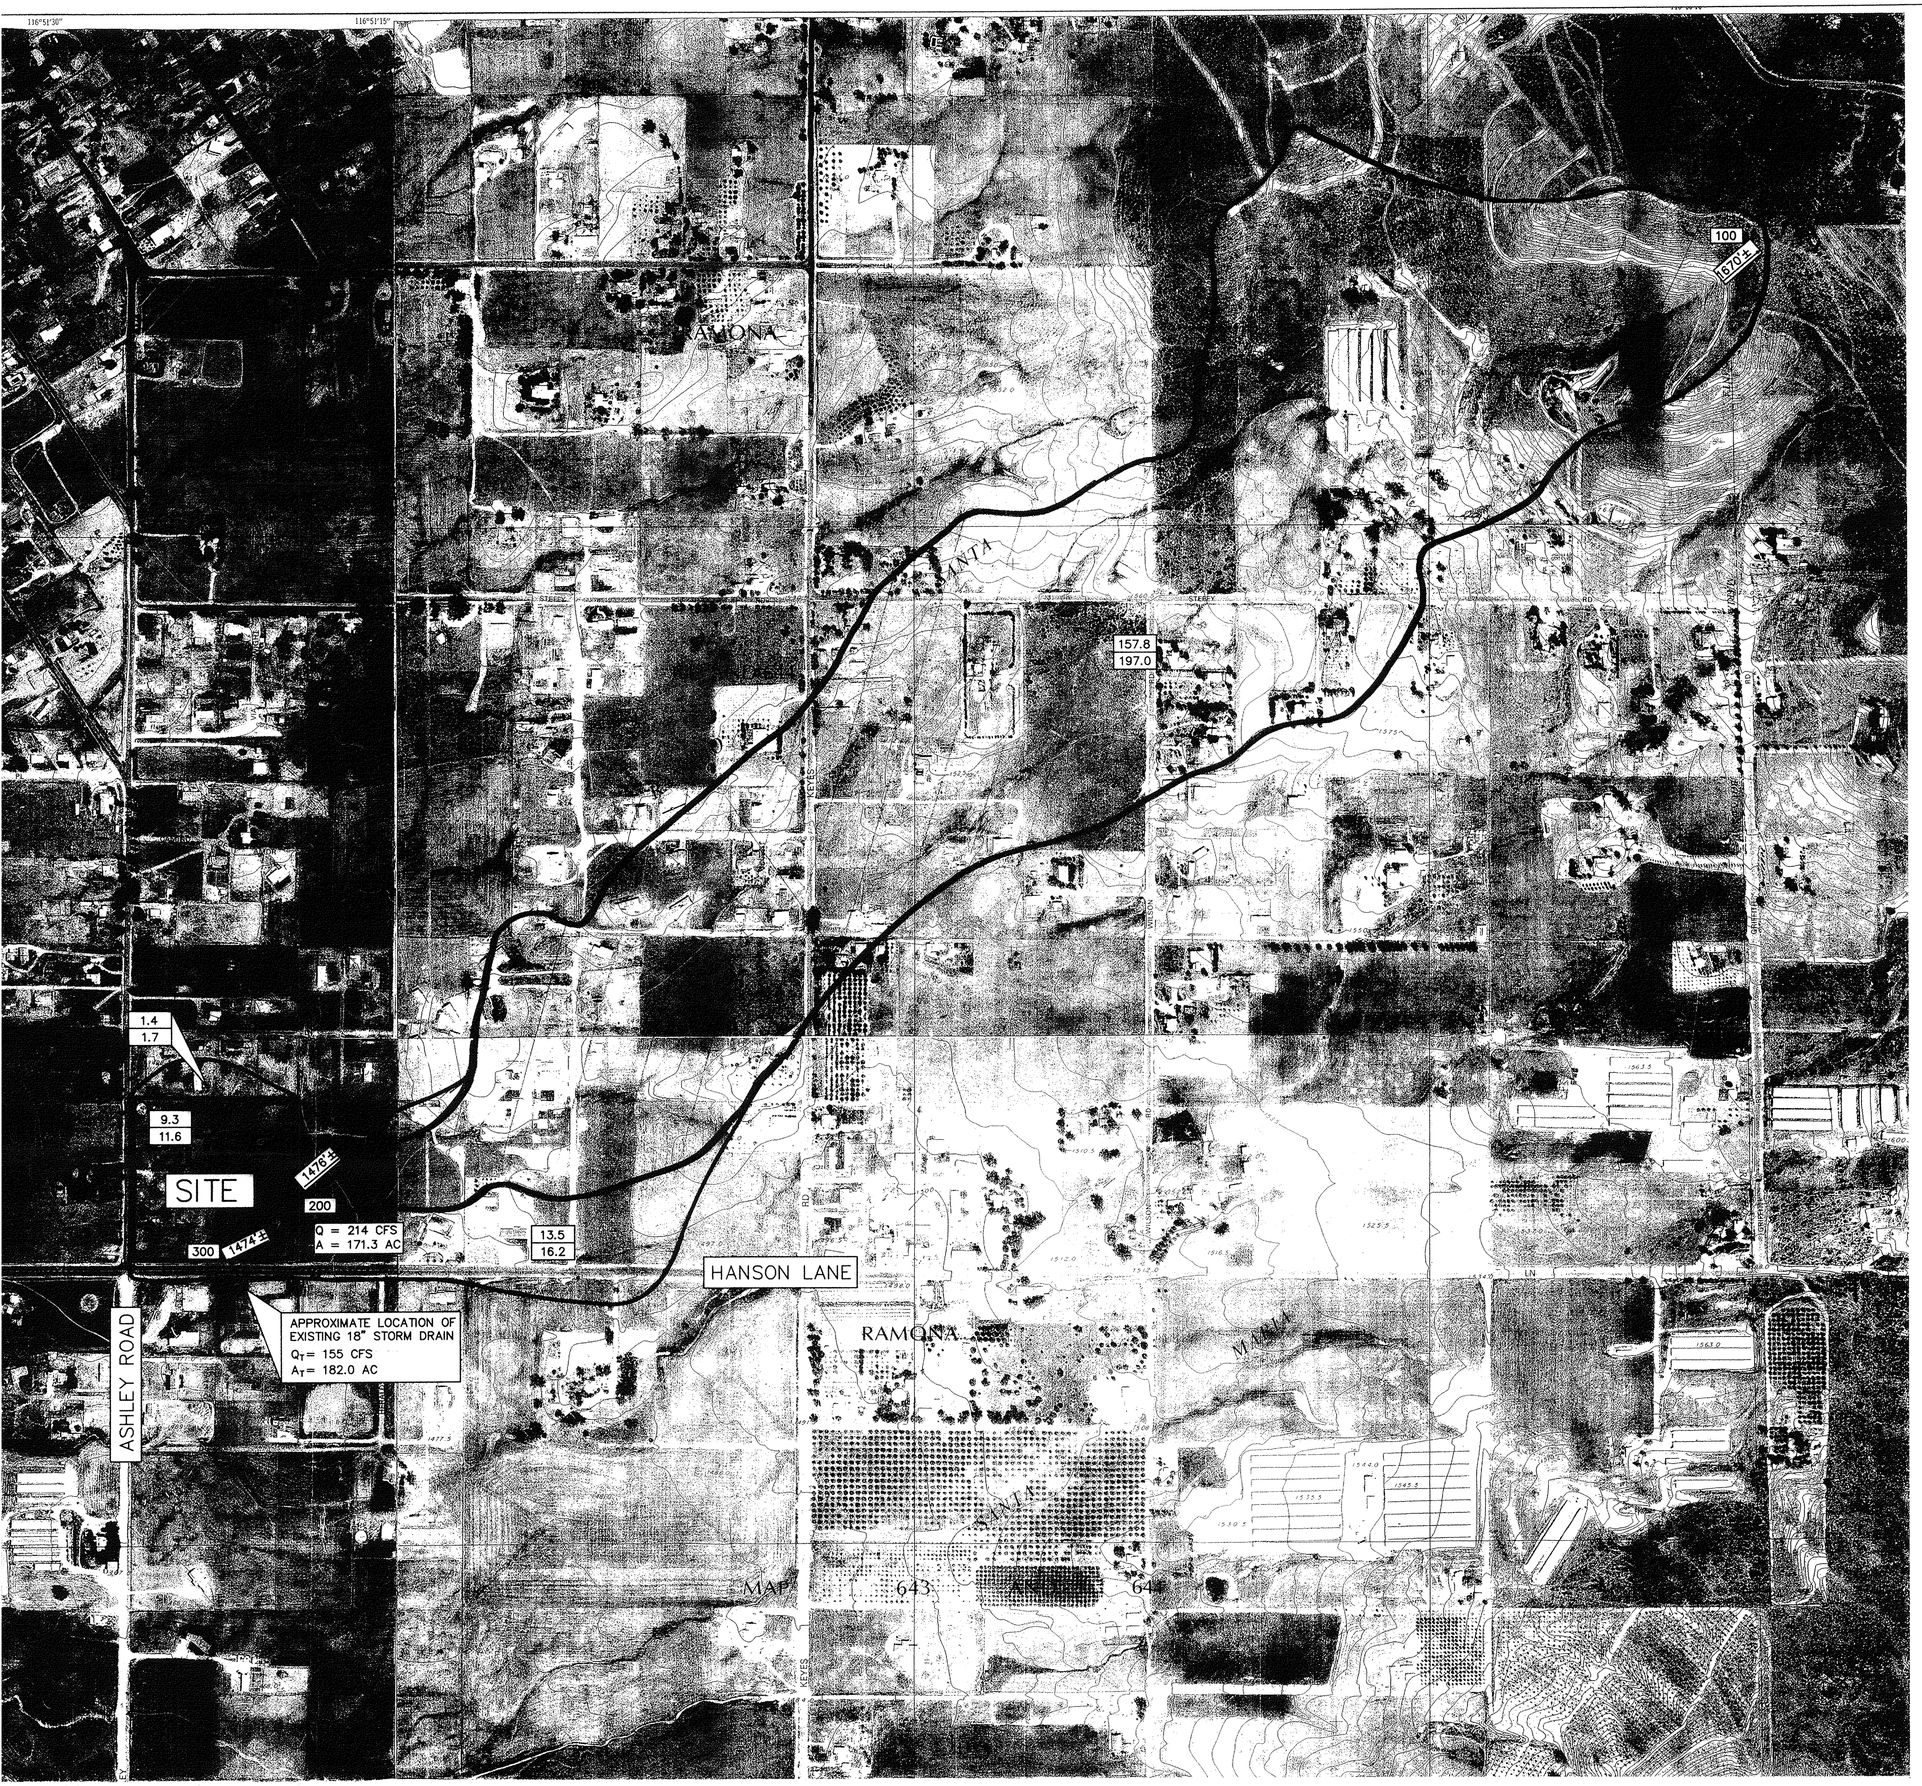

LEGEND

17.6 / 4.29	AREA (AC.) / 100 YR. FLOW (CFS)
0.56 AC	SUB-BASIN AREA
208	NODES
———	BASIN BOUNDARY
- - - - - -	SUB-BASIN BOUNDARY
— — — —	SITE BOUNDARY
Q=24.8 CFS	100 YR. FLOW (CFS)
1670±	SPOT ELEVATION

NOTE: COUNTY OF SAN DIEGO TOPOGRAPHY SURVEY. AERIAL PHOTOGRAPHY DATED 1977.

P&D

50' 0' 50' 100' 150'

GRAPHIC SCALE: 1"=50'

HYDROLOGY
BASIN EXHIBIT

COUNTY OF SAN DIEGO
REPLACEMENT TRACT 5257

SUNSET VISTA

(THE THEAKER SUBDIVISION)

JOB NO. 175472

TM5257 RPL4
ER01-09-019

TCB | AECOM

P&D CONSULTANTS
8954 RIO SAN DIEGO DRIVE, SUITE 610
SAN DIEGO, CALIFORNIA 92108
T 619.291.1475 F 619.291.1476
WWW.TCB.AECOM.COM

DATE: 1-3-2006
REPLACEMENT 4