PRELIMINARY SITE DEVELOPMENT PLAN & GRADING STUDY

PLATE NO. 1

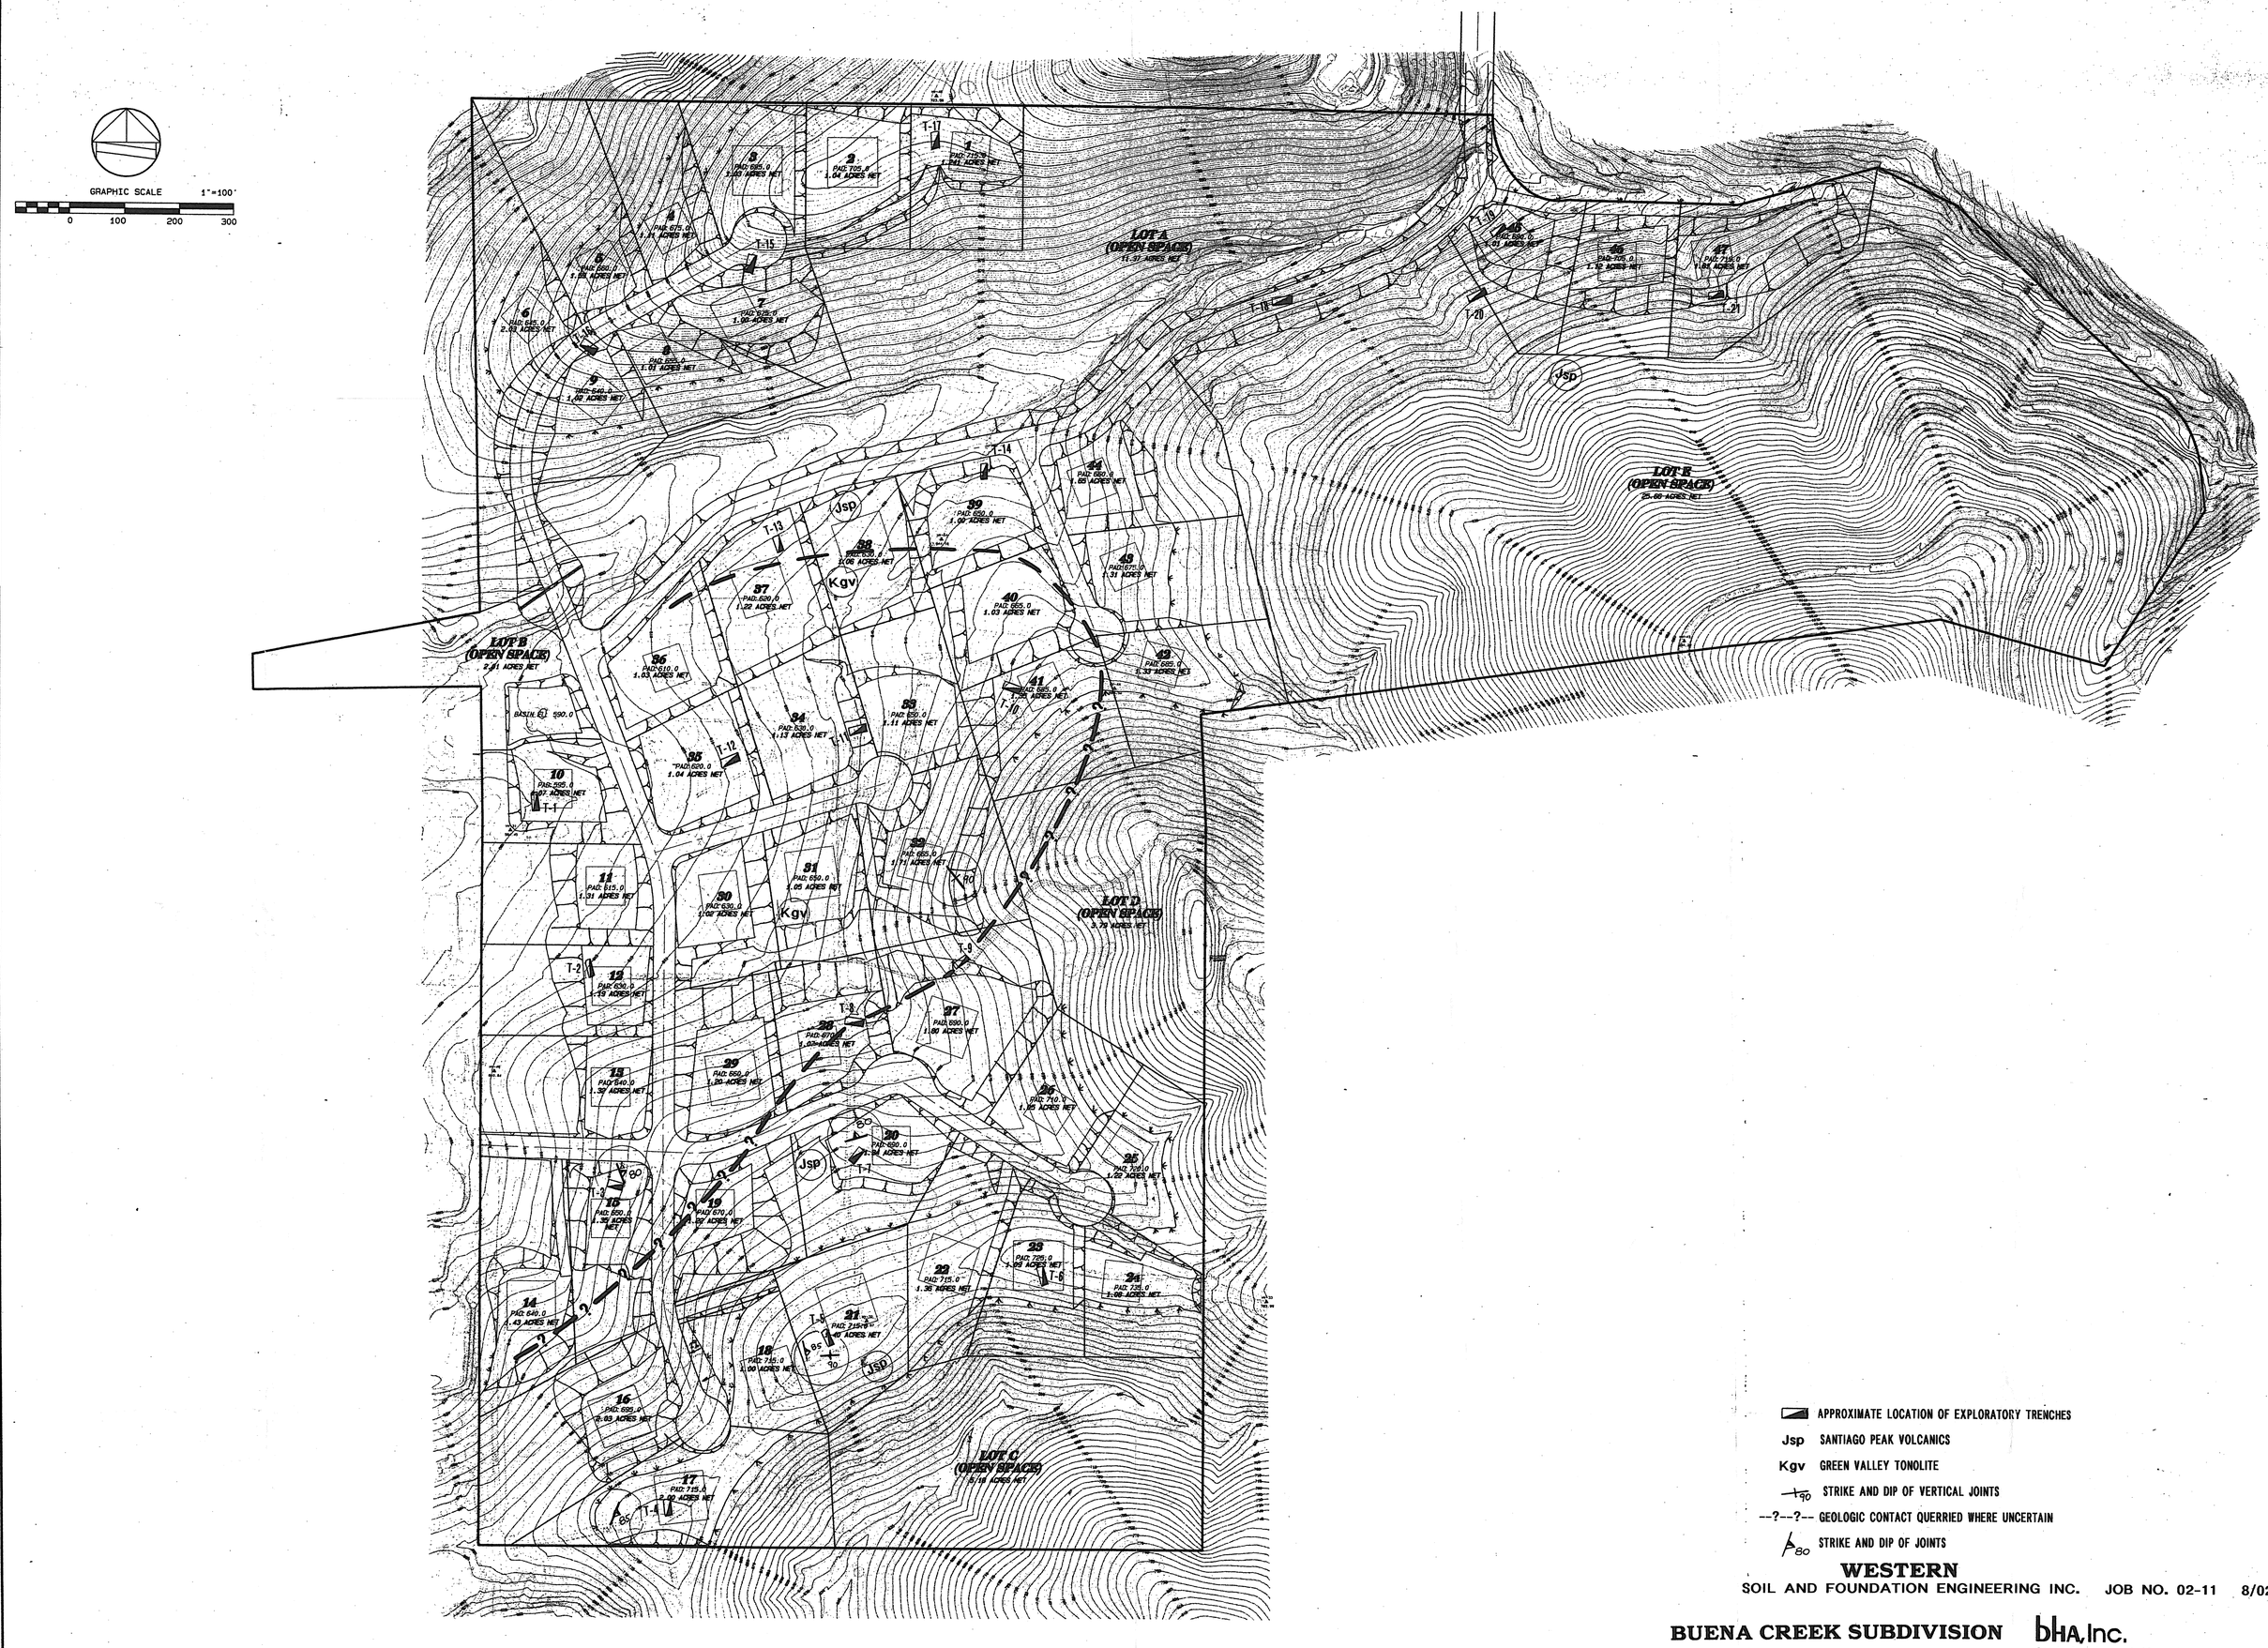

APPROXIMATE LOCATION OF EXPLORATORY TRENCHES

Jsp SANTIAGO PEAK VOLCANICS

Kgv GREEN VALLEY TONOLITE

STRIKE AND DIP OF VERTICAL JOINTS

--?--?-- GEOLOGIC CONTACT QUERRIED WHERE UNCERTAIN

STRIKE AND DIP OF JOINTS

WESTERN
SOIL AND FOUNDATION ENGINEERING INC. JOB NO. 02-11 8/02

BUENA CREEK SUBDIVISION

bHA, Inc.
land planning, civil engineering, surveying
5115 Avenida Encinas
Suite L
Carlsbad, California 92008-4387
(760) 931-8700

600-0813-400