COUNTY OF SAN DIEGO TRACT NO. 5243-RPL 5

SHEET 2 OF 2

REPLACEMENT TENTATIVE MAP OF PROPOSED SUBDIVISION

ST Ø 649
12-04-2000
JH

LOG #02-01-003

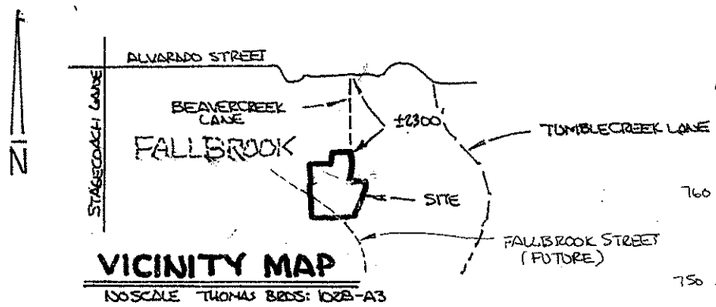

VICINITY MAP

NO SCALE THOMAS BROS: 1028-A3

EASEMENTS:

(A) BIOLOGICAL OPEN SPACE EASEMENT (PER PM 18202-TO REMAIN)
(B) LIMITED BUILDING ZONE (TO BE DEDICATED)

(C) FALLBROOK PUBLIC UTILITY DISTRICT
(D) SAN DIEGO GAS & ELECTRIC COMPANY
(E) PACIFIC BELL
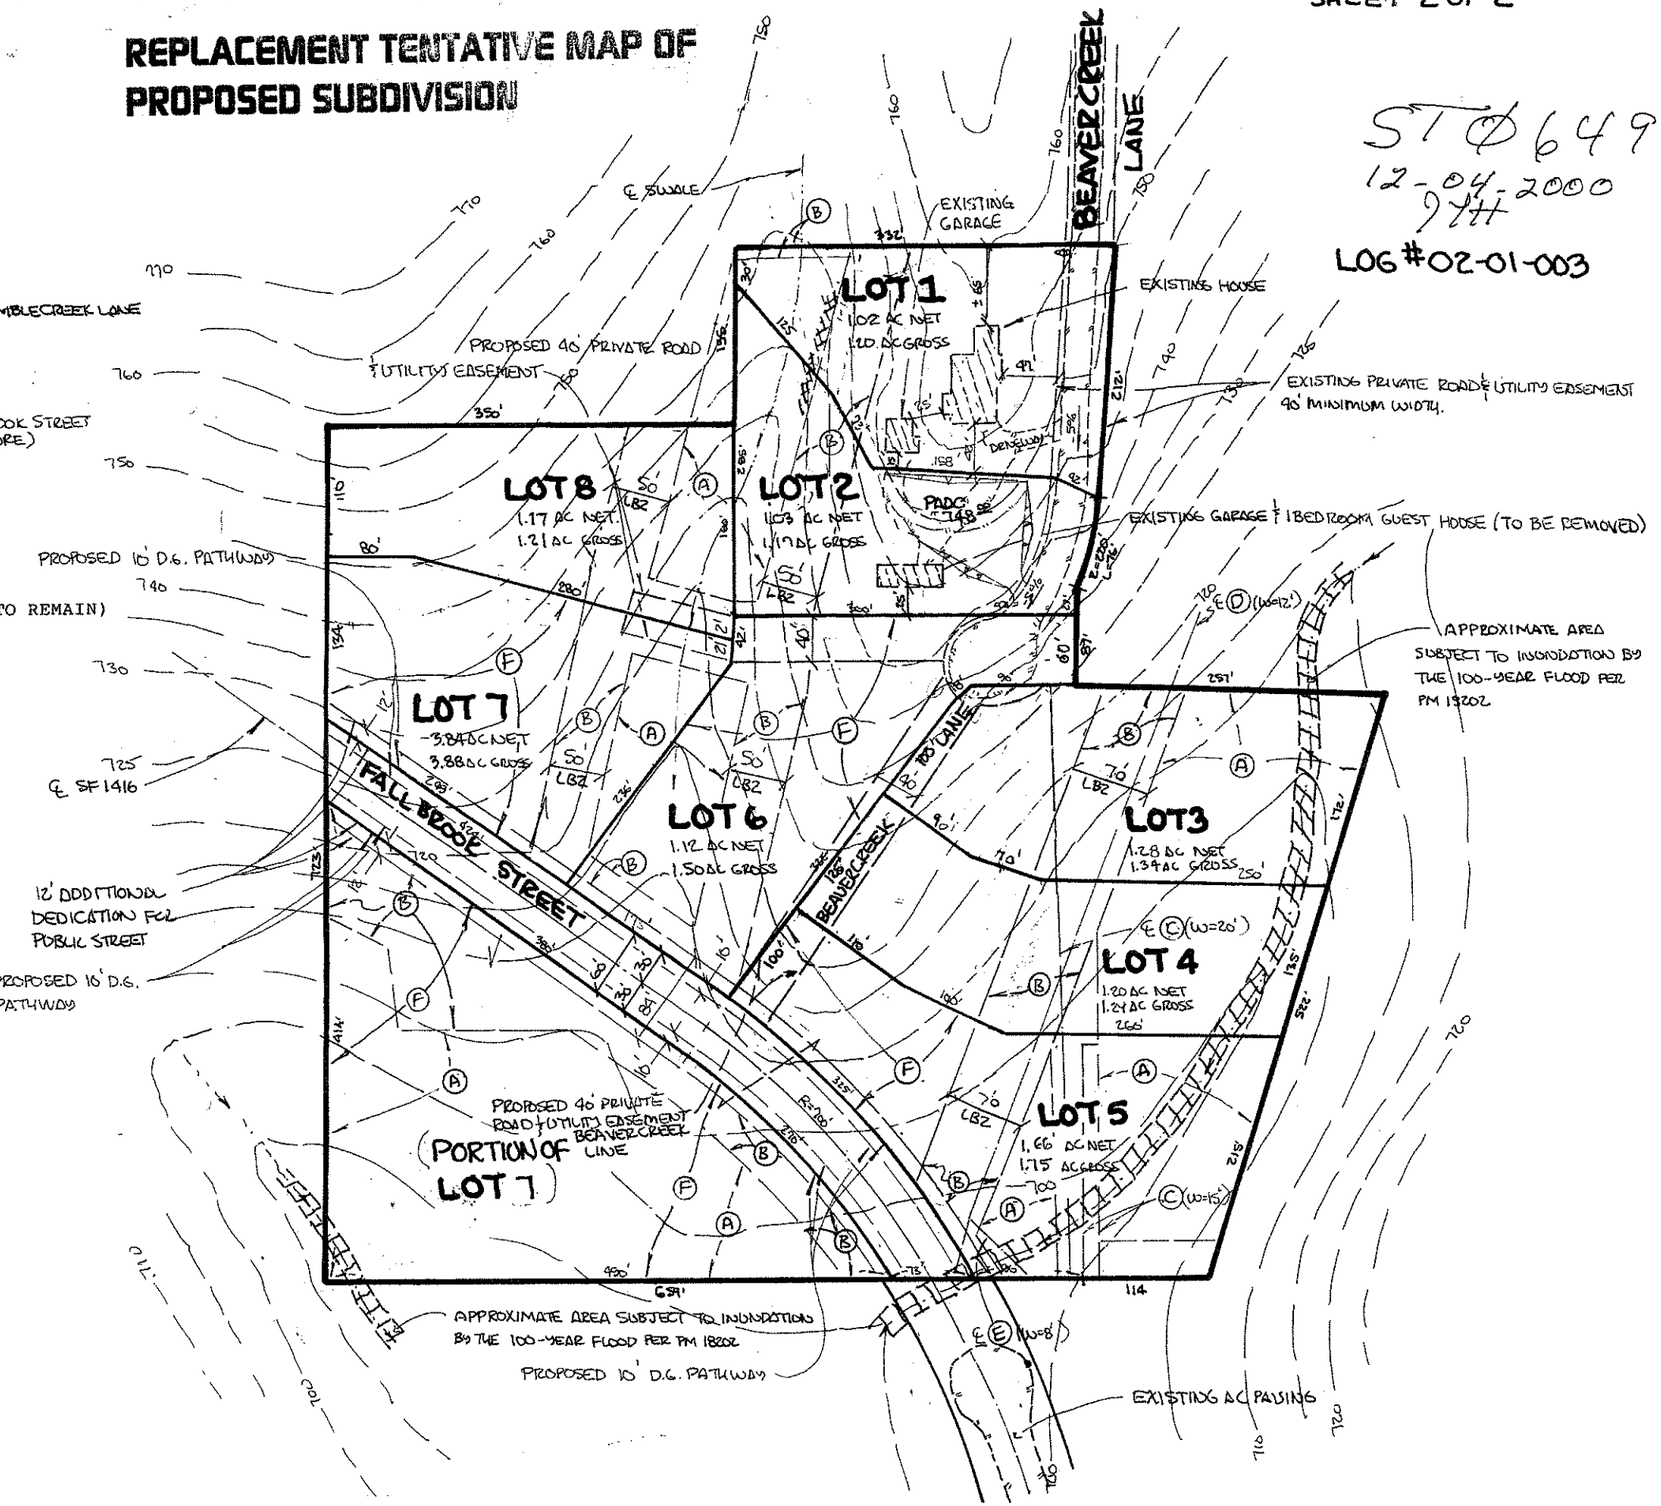
(F) NOISE PROTECTION EASEMENT (TO BE DEDICATED) (OVER ALL OF LOTS 5,6 AND 7)