COUNTY OF SAN DIEGO

-LEGEND-

- Horizontal Control Monument *Third Order*; Vertical Control Monument *Second Order or Better*
- Horizontal Control Monument *Second Order or Better*; Vertical Control Monument *Third Order*
- Horizontal Control Monument *Second Order or Better*
- Horizontal Control Monument & Bench Mark *Second Order or Better*
- Horizontal Control Monument *Third Order*
- Horizontal Control Monument & Bench Mark *Third Order*
- Bench Mark *Second Order or Better*
- Vertical Control Monument *Third Order*
- Property Corner Found & Coordinated (California Coordinate System, Zone 6)
- 36 31 T 10 S / 1 6 T 11 S R 2 W R 1 W — Found Section, Grant or Subdivision Corner
- Photograph, Nadir Point
- Geographic Tick

BOUNDARIES IN ORDER OF PRECEDENCE
(Land Lines Shown are Approximate)

- .025" — National
- Name .025" Name — County
- .015" — City
- Name within Bdry. .015" — Reservation
- Name within Bdry. .015" — National, State or County Park
- Name within Bdry. .015" — Land Grant
- T 2 S / T 3 S .015" — Township, Range or Section

PREPARED UNDER THE DIRECTION
of
DEPARTMENT OF PUBLIC WORKS
County of San Diego

CONTROL DATA FURNISHED
by
SURVEY SECTION
Department of Public Works

HORIZONTAL CONTROL BASED
on
NORTH AMERICAN 1927 DATUM

VERTICAL CONTROL BASED
on
U.S.C. & G.S. 1929 SEA LEVEL DATUM

ORTHOPHOTO IMAGE PREPARED
from
PHOTOGRAPHY DATED: 8-25-86
by
AMERICAN AERIAL SURVEYS, INC.

TOPOGRAPHY COMPILED
by
PHOTOGRAMMETRIC METHODS
from
PHOTOGRAPHY DATED: AUG. 8, 1980
by
ZENITH AERIAL INC.

FINAL MAP PREPARED
by
MAPPING SECTION
Department of Public Works
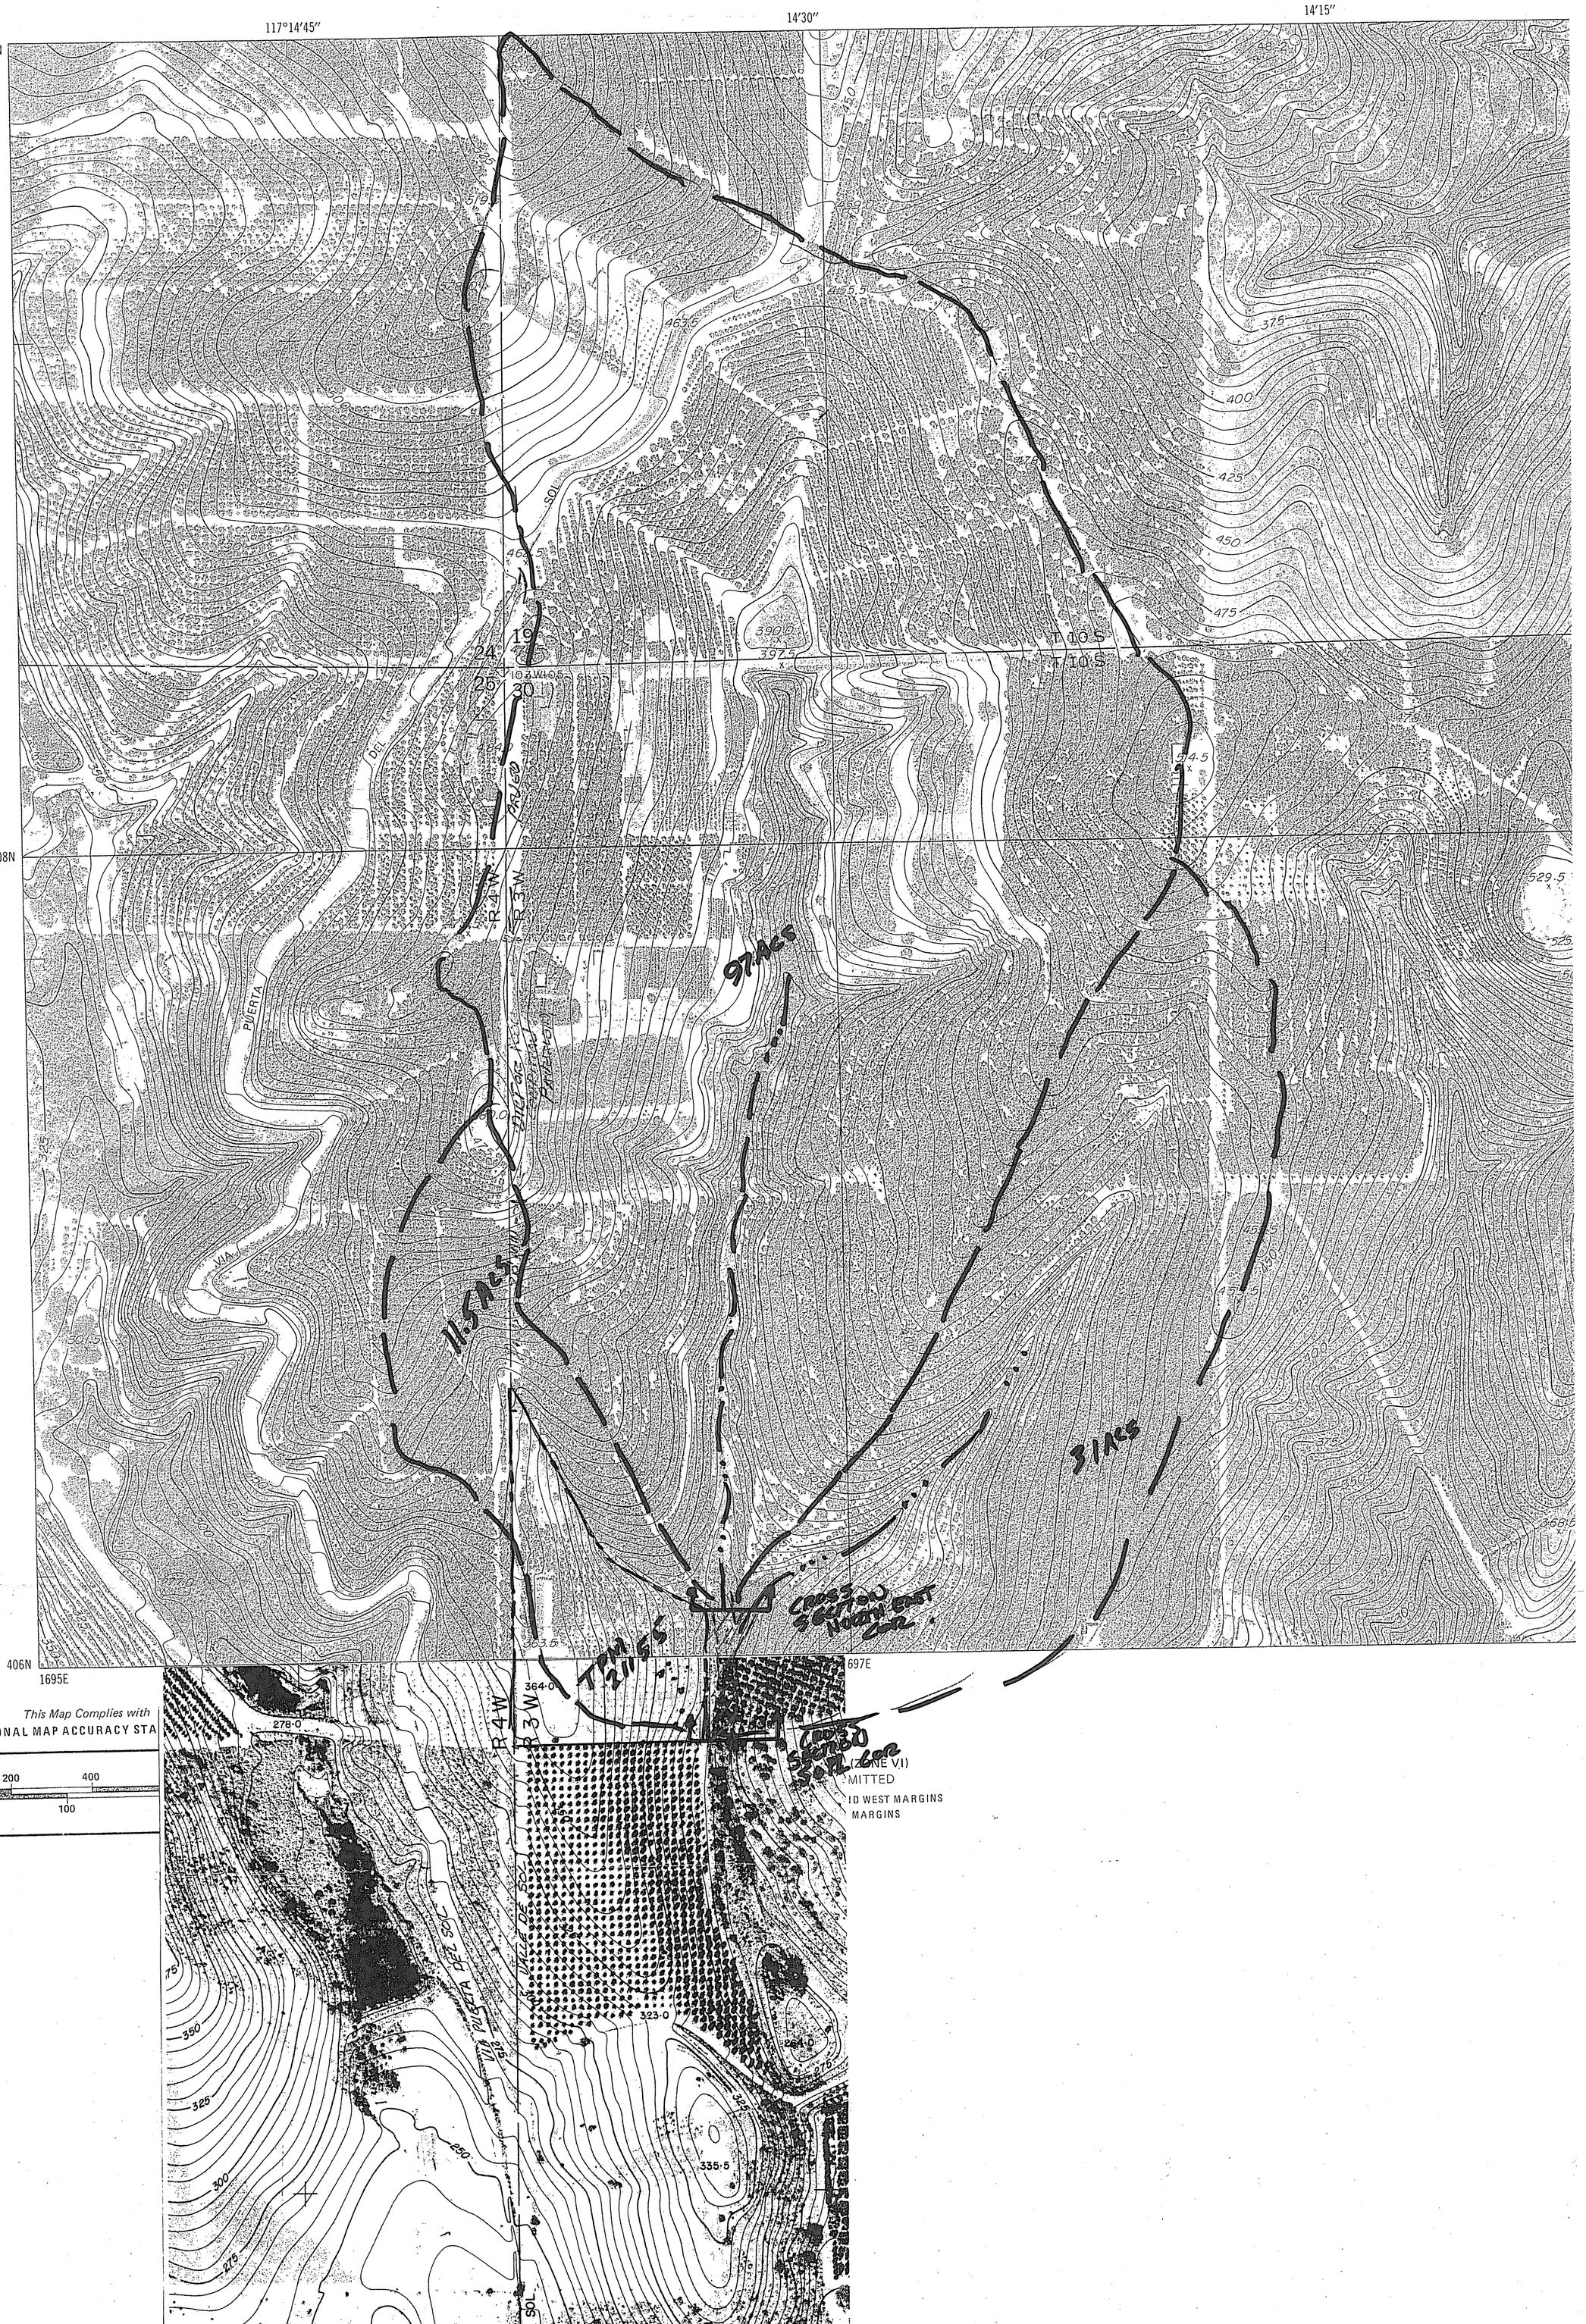
This Map Complies with
NATIONAL MAP ACCURACY STA