ENVIROMENTAL PHASE II

APPLICANT: ERIC ANDERSON
ADDRESS: 20253 ELFIN FOREST RD.
ESCONDIDO, CA 92027
APN: 126-080-15
LEGAL: PTN. LOT 2 SEC. 30, T.10S., R.3W.
SITE ADDRESS: PUERTA DEL SOL
BONSALL, CA
ACRES: 5.85

1"=100'

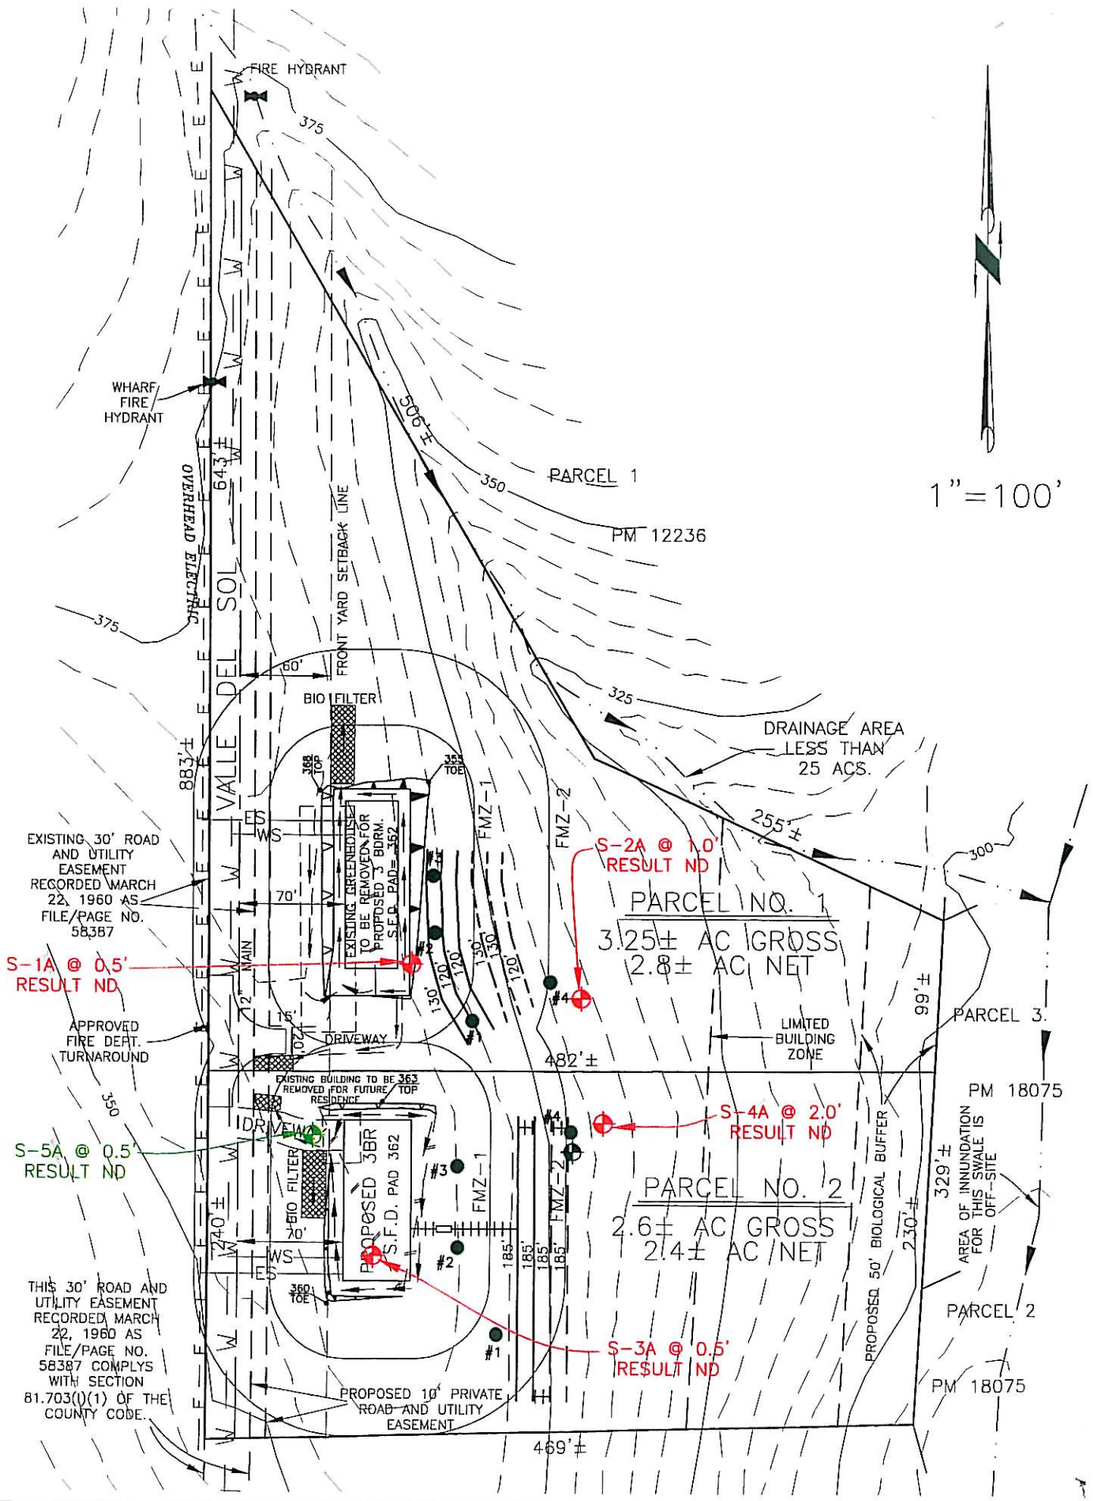

LEGEND PHASE II

- PESTICIDE TEST LOCATION
- HYDROCARBON TEST LOCATION
- ND NOT DETECTED WITHIN LABORATORY REPORTING LIMIT

PREPARED BY: WILLIAM KARN SURVEYING INC.
129 W. FIG STREET
FALLBROOK, CA 92028
760-728-1134

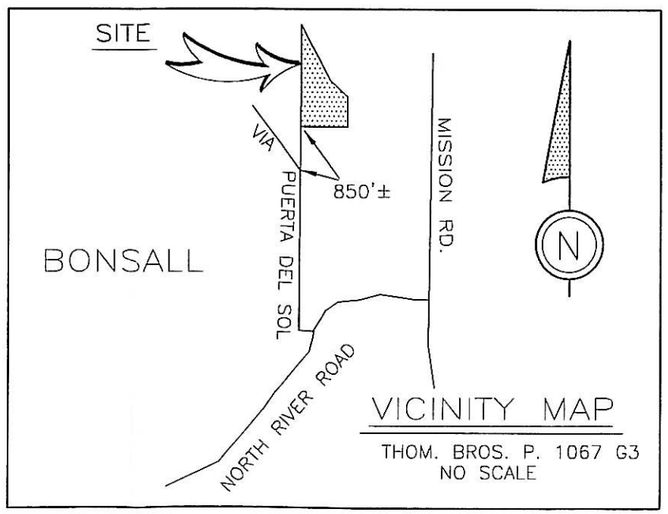

VICINITY MAP
THOM. BROS. P. 1067 G3
NO SCALE

FIGURE 2

I:\8853\ENVIROMENTAL_PHASE_II