RECEIVED
MAR 10 2011
DEPARTMENT OF PLANNING AND LAND USE

OWNERS

THREE STATE INVESTMENT COMPANY
1440 WEST REMMICK ROAD
SAN DIMAS CA, 91733
PHONE: (951) 295-9344

SITE ADDRESS

13162 HWY 8 BUSINESS
EL CAJON CA, 92021

APN

PORTIONS OF 397-100-08 & 11

ACREAGES

NET ACREAGE BEFORE BOUNDARY ADJUSTMENT: 33.8
NET ACREAGE AFTER BOUNDARY ADJUSTMENT: 35.5

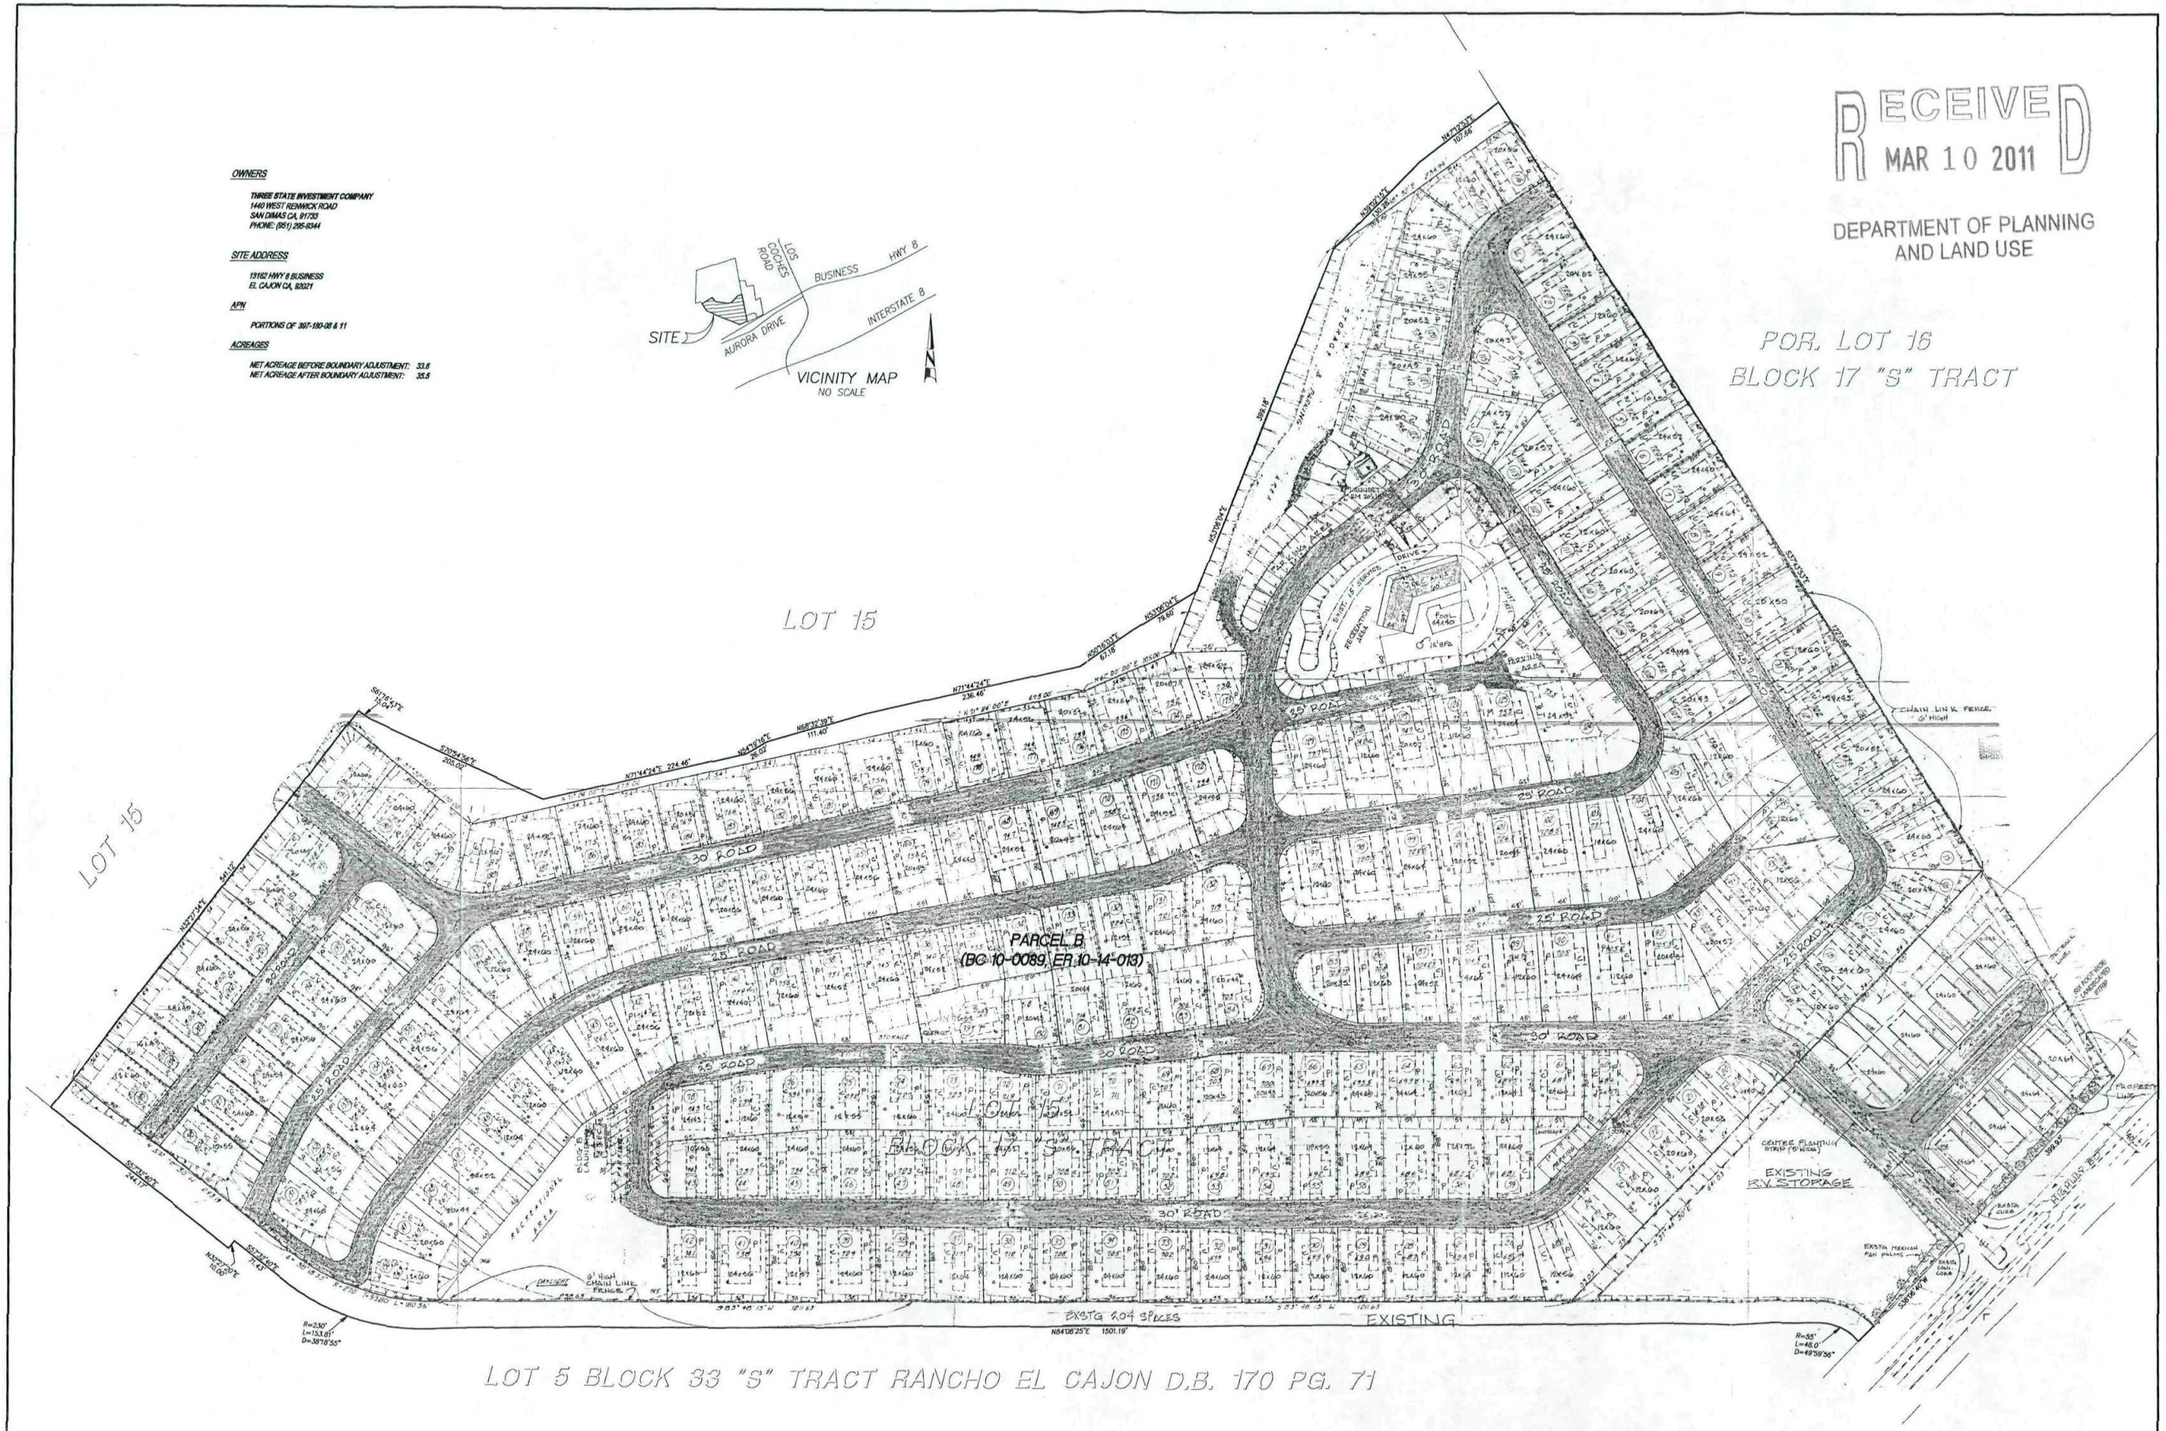

SCALE: 1" = 50'
0 25 50 150 200

REC Consultants, Inc.
Civil Engineering · Environmental
2442 Second Avenue
San Diego, CA 92101
(619)232-9200 (619)232-9210 Fax

REVISIONS		
DESCRIPTION	DATE	BY

MINOR DEVIATION PLOT PLAN
TERRACE VIEW MOBILE HOME ESTATES
P80-021m²
ER 80-14-70

1 of 1
SHEET NO.

P:\Acad\LOSCOCHES2\BOUNDARY ADJUSTMENT\PLOT PLAN MOBILE HOMES.dwg 1/28/2011 2:26:28 PM PST