OWNERS

ODOM FAMILY LP
1440 WEST RENWICK ROAD
SAN DIMAS CA, 91733
PHONE: (951) 295-9344

SITE ADDRESS

13188 HWY 8 BUSINESS
EL CAJON CA, 92021

APN

397-291-02 & 397-291-16

ACREAGES

NET ACREAGE BEFORE BOUNDARY ADJUSTMENT: 2.5
NET ACREAGE AFTER BOUNDARY ADJUSTMENT: 2.8

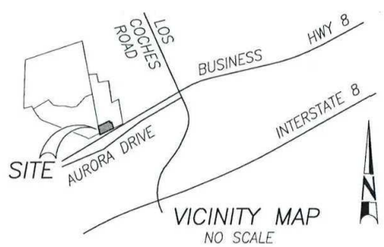

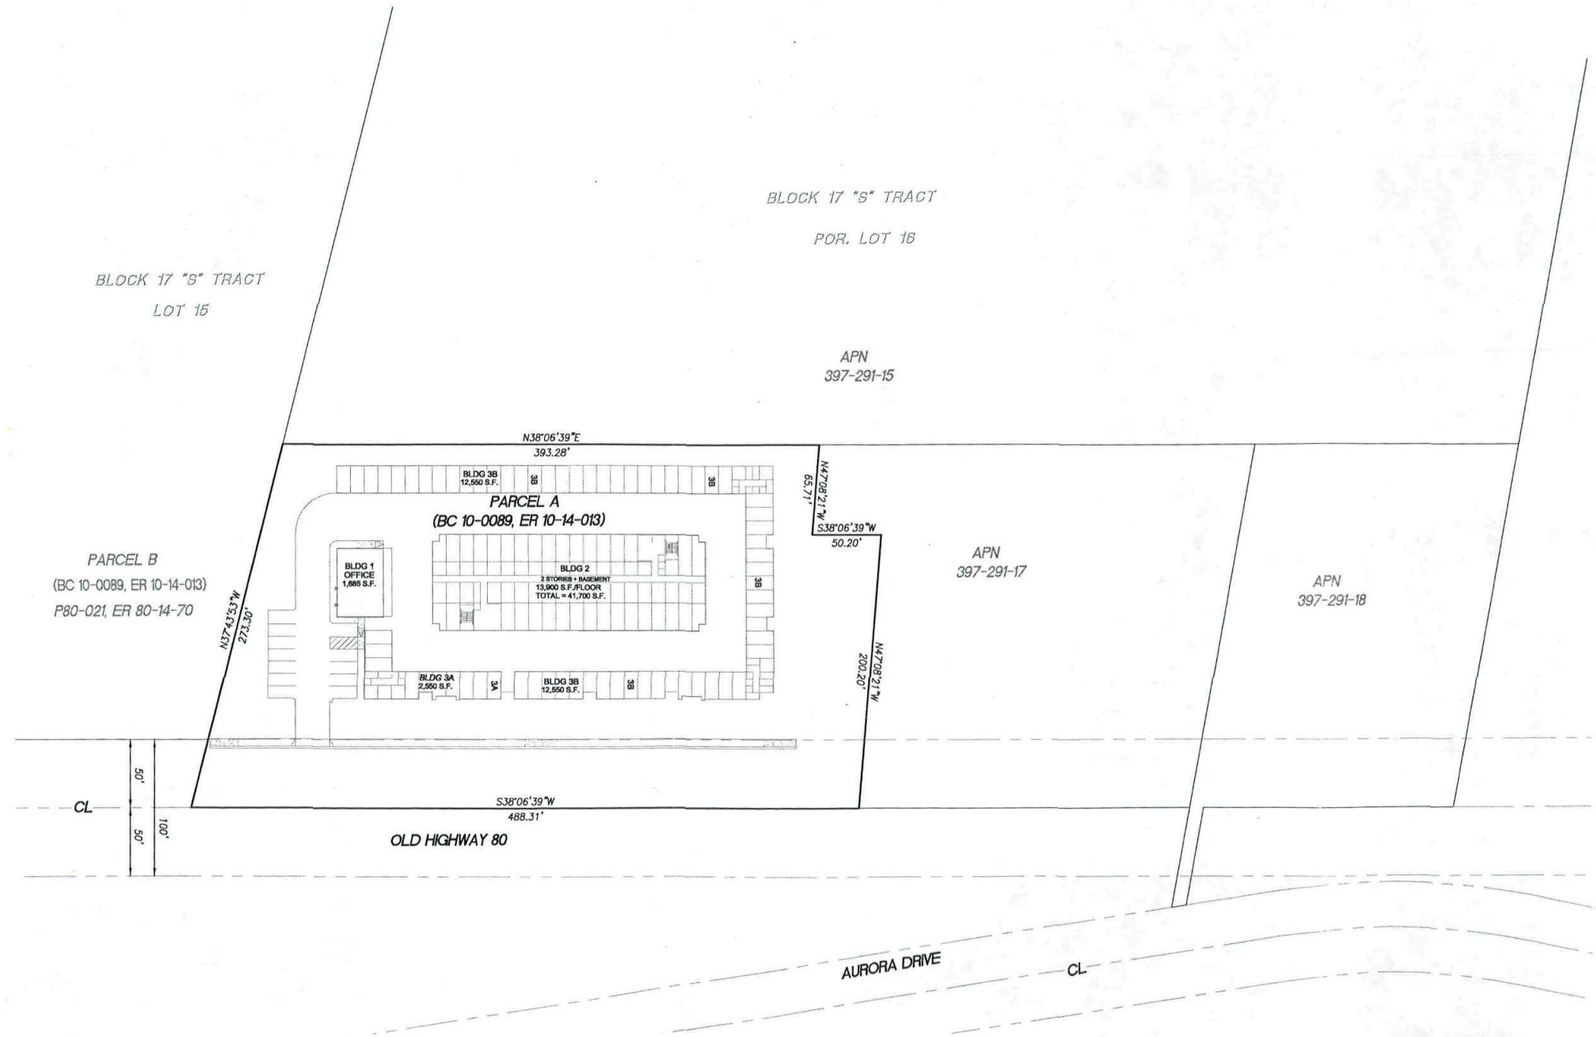

SCALE: 1"= 50'
0 25 50 150 200

RECEIVED
MAR 10 2011
DEPARTMENT OF PLANNING AND LAND USE

Civil Engineering · Environmental
2442 Second Avenue
San Diego, CA 92101
(619)232-9200 (619)232-9210 Fax
R·E·C Consultants, Inc.

REVISIONS		
BY	DATE	DESCRIPTION

MINOR DEVIATION PLOT PLAN
LOS COCHES SELF STORAGE
S04-009m1, ER 04-14-004

SHEET NO.
1 of 1

P:\Acad\LOSCOCHES2\BOUNDARY ADJUSTMENT\PLOT PLAN SELF STORAGE.dwg 1/28/2011 2:30:01 PM PST