FIRE PROTECTION PLAN:

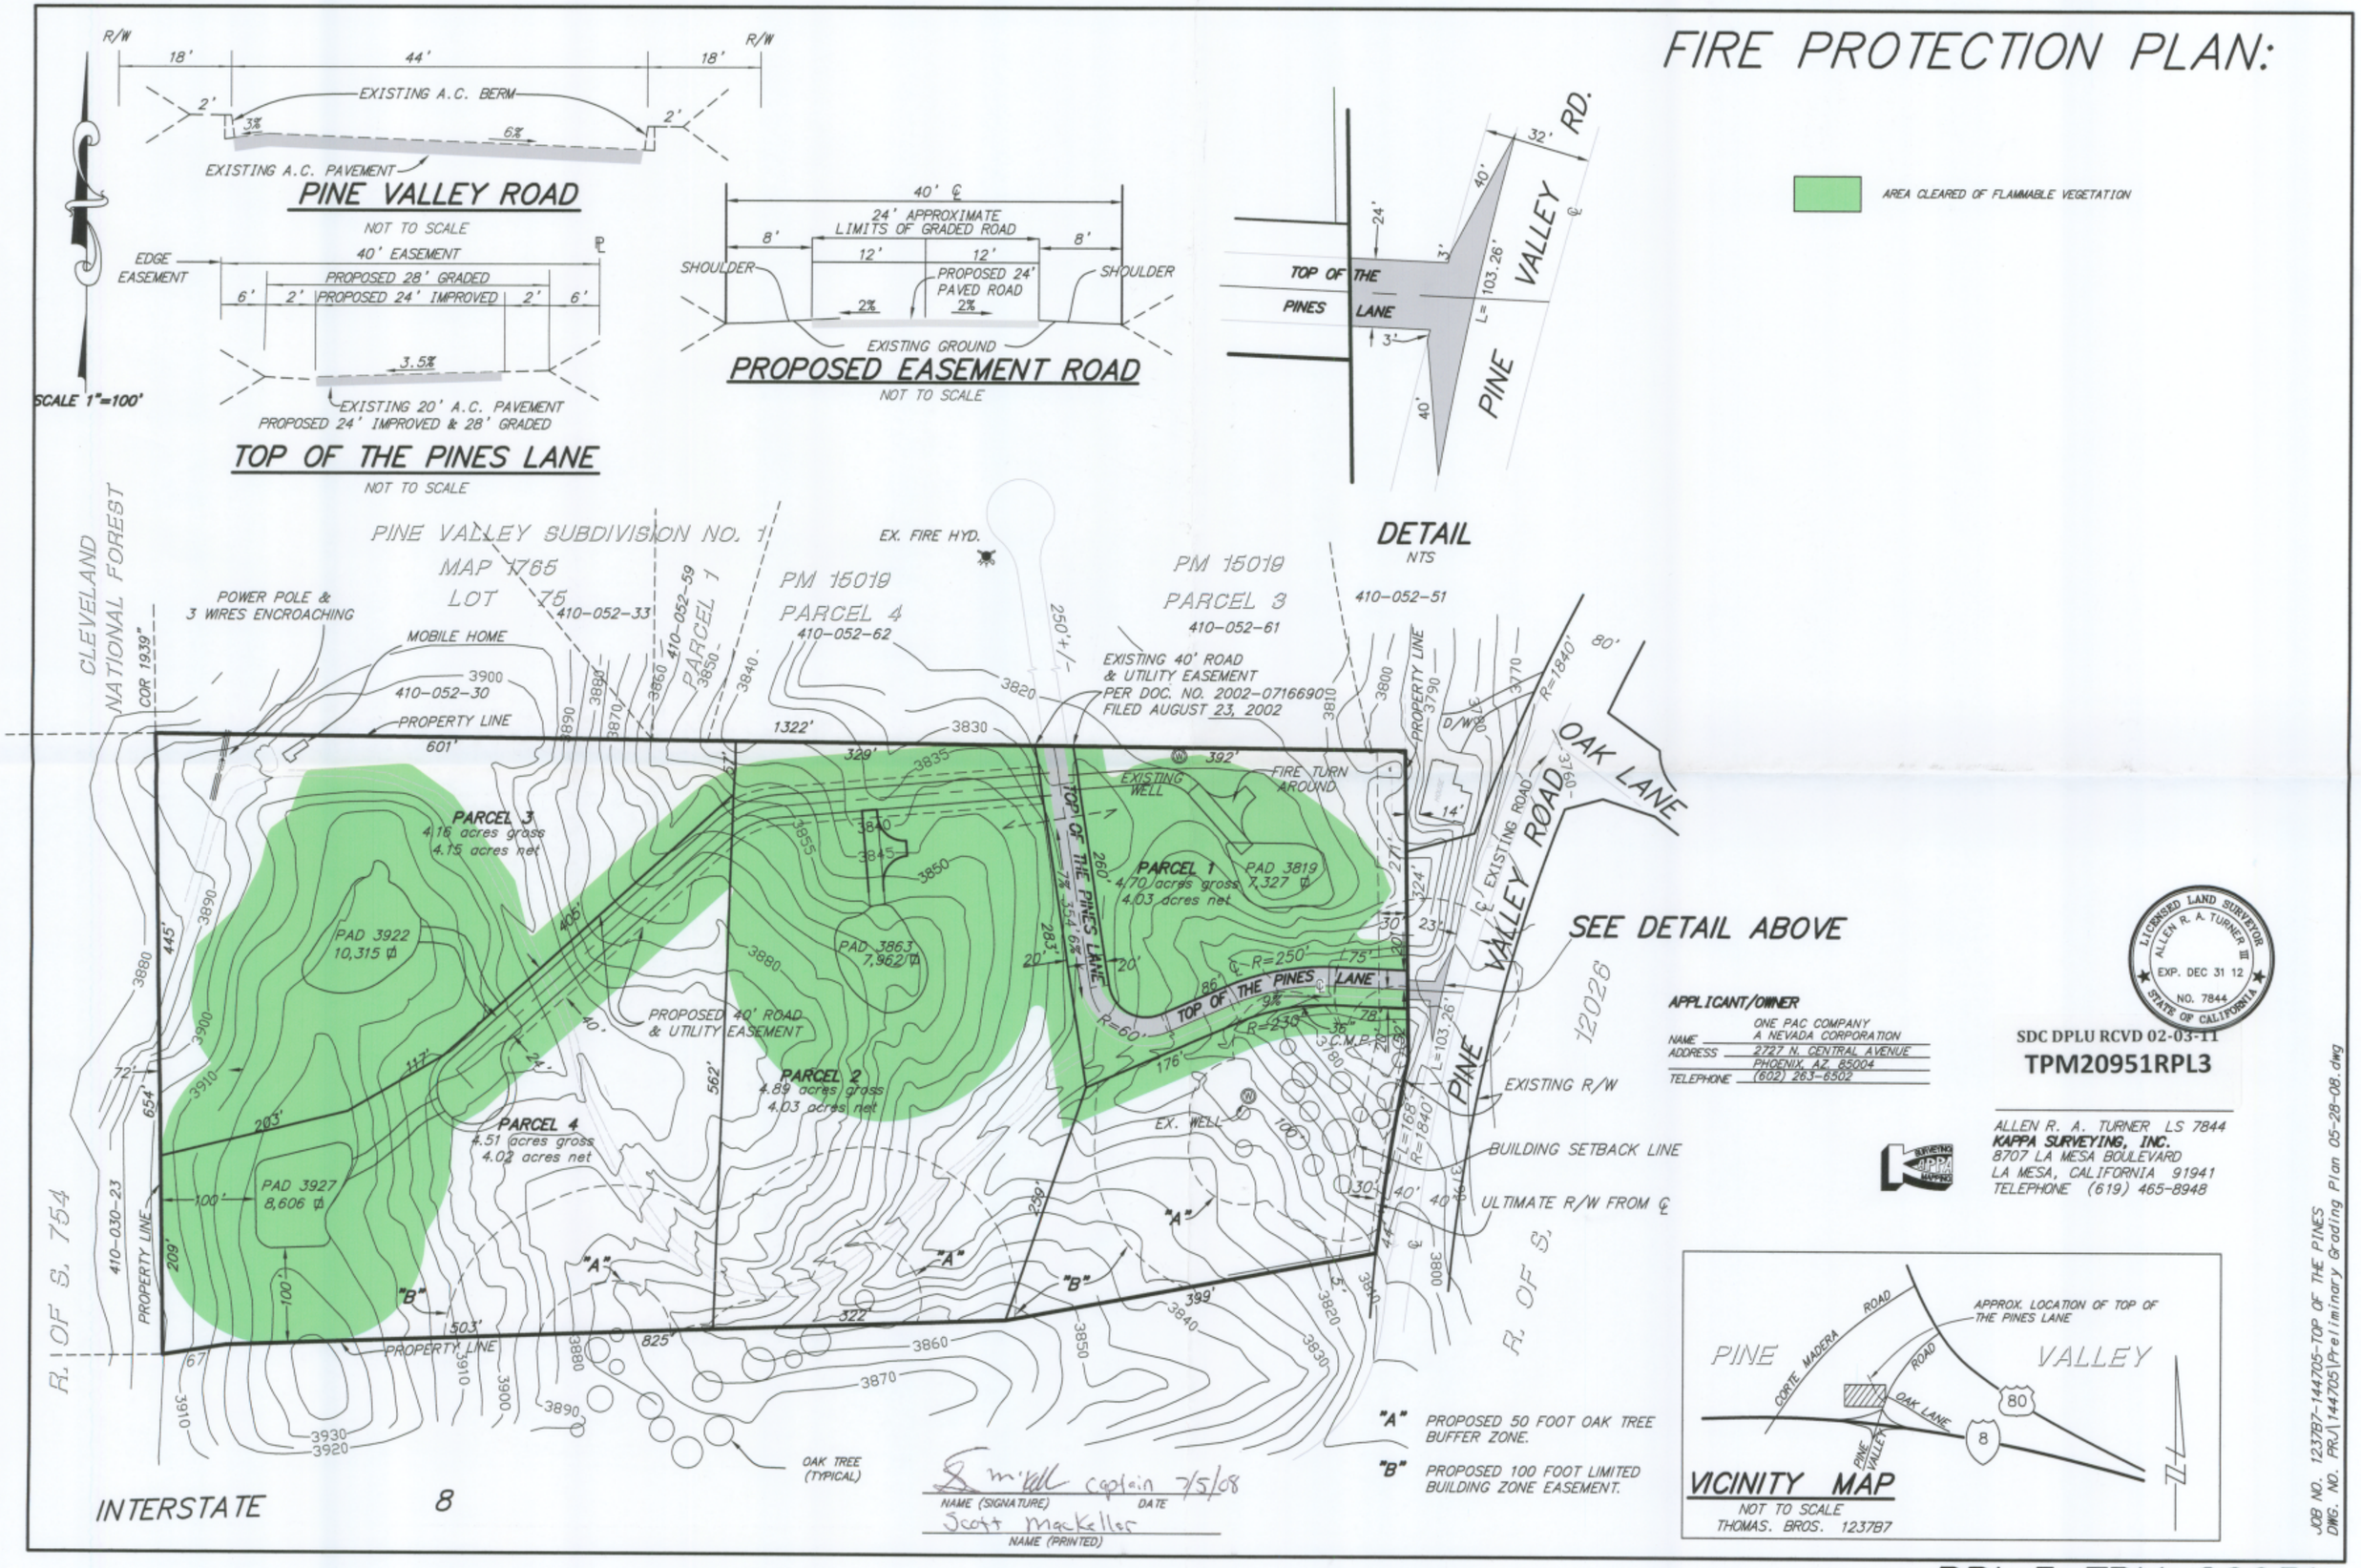

APPLICANT/OWNER

NAME: ONE PAC COMPANY A NEVADA CORPORATION
ADDRESS: 2727 N. CENTRAL AVENUE PHOENIX, AZ. 85004
TELEPHONE: (602) 263-6502

LICENSED LAND SURVEYOR ALLEN R. A. TURNER III EXP. DEC 31 12 NO. 7844 STATE OF CALIFORNIA

SDC DPLU RCVD 02-03-11

TPM20951RPL3

ALLEN R. A. TURNER LS 7844
KAPPA SURVEYING, INC.
8707 LA MESA BOULEVARD
LA MESA, CALIFORNIA 91941
TELEPHONE (619) 465-8948

VICINITY MAP
NOT TO SCALE
THOMAS. BROS. 1237B7

S. McKell captain 7/5/08
NAME (SIGNATURE) DATE
Scott MacKeller
NAME (PRINTED)

JOB NO. 1237B7-144705-TOP OF THE PINES
DWG. NO. PRJ\144705\Preliminary Grading Plan 05-28-08.dwg