COUNTY OF SAN DIEGO TRACT 5566
TENTATIVE MAP
HAWANO SUBDIVISION

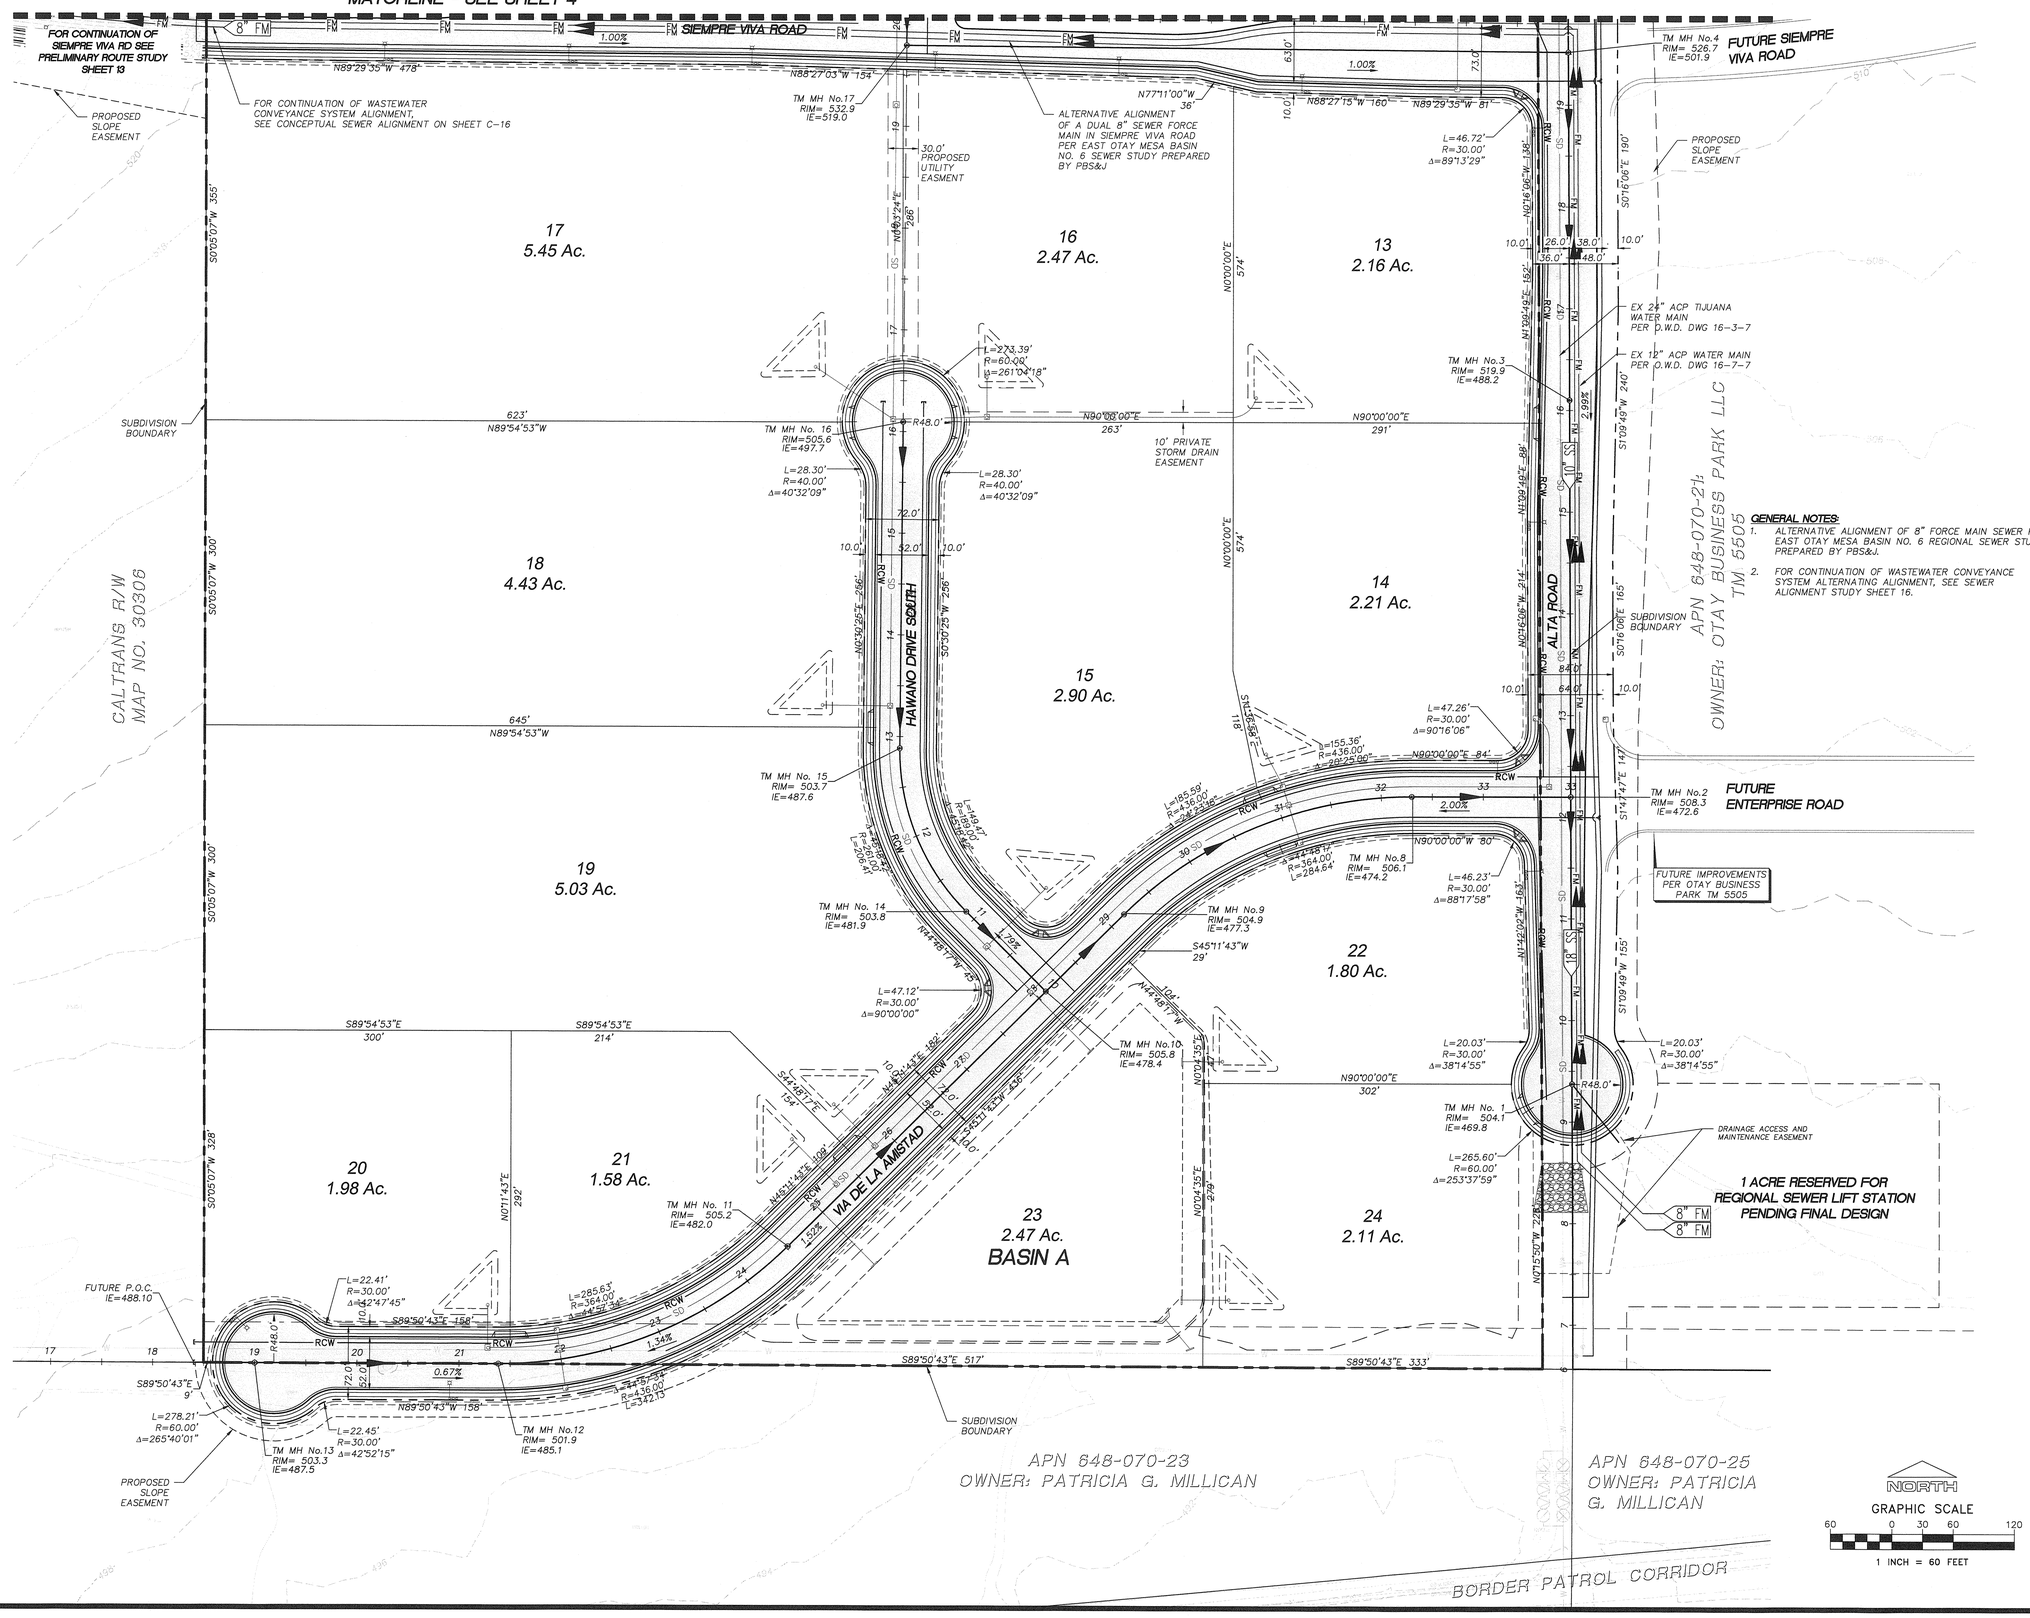

GENERAL NOTES:

1. ALTERNATIVE ALIGNMENT OF 8" FORCE MAIN SEWER PER EAST OTAY MESA BASIN NO. 6 REGIONAL SEWER STUDY PREPARED BY PBS&J.
2. FOR CONTINUATION OF WASTEWATER CONVEYANCE SYSTEM ALTERNATING ALIGNMENT, SEE SEWER ALIGNMENT STUDY SHEET 16.

ENGINEER OF WORK

KIMLEY-HORN AND ASSOCIATES, INC.
401 B STREET, SUITE 600
SAN DIEGO, CA. 92101
PHONE: (619) 234-9411
FAX: (619) 234-9433

MATTHEW BARLOW — DATE 9/28/12
R.C.E. 062906 EXP 6/14

REVISIONS	BY

Kimley-Horn and Associates, Inc.

© 2011 KIMLEY-HORN AND ASSOCIATES, INC.

Engineering, Planning, and Environmental Consultants
401 B Street, Suite 600
San Diego, California 92101
Tel (619) 234-9411 Fax (619) 234-9433

REGISTERED PROFESSIONAL ENGINEER MATTHEW BARLOW No. C62906 CIVIL STATE OF CALIFORNIA

TENTATIVE MAP
DETAIL
SOUTHERN
PORTION PHASE II

SAN DIEGO
HAWANO SUBDIVISION
COUNTY OF SAN DIEGO, CALIFORNIA

Date:	DECEMBER 2011
Scale:	AS SHOWN
Drawn:	
Job:	095765000
Sheet	C-5

5 of 17 Sheets