COUNTY OF SAN DIEGO TRACT 5566

TENTATIVE MAP

HAWANO SUBDIVISION

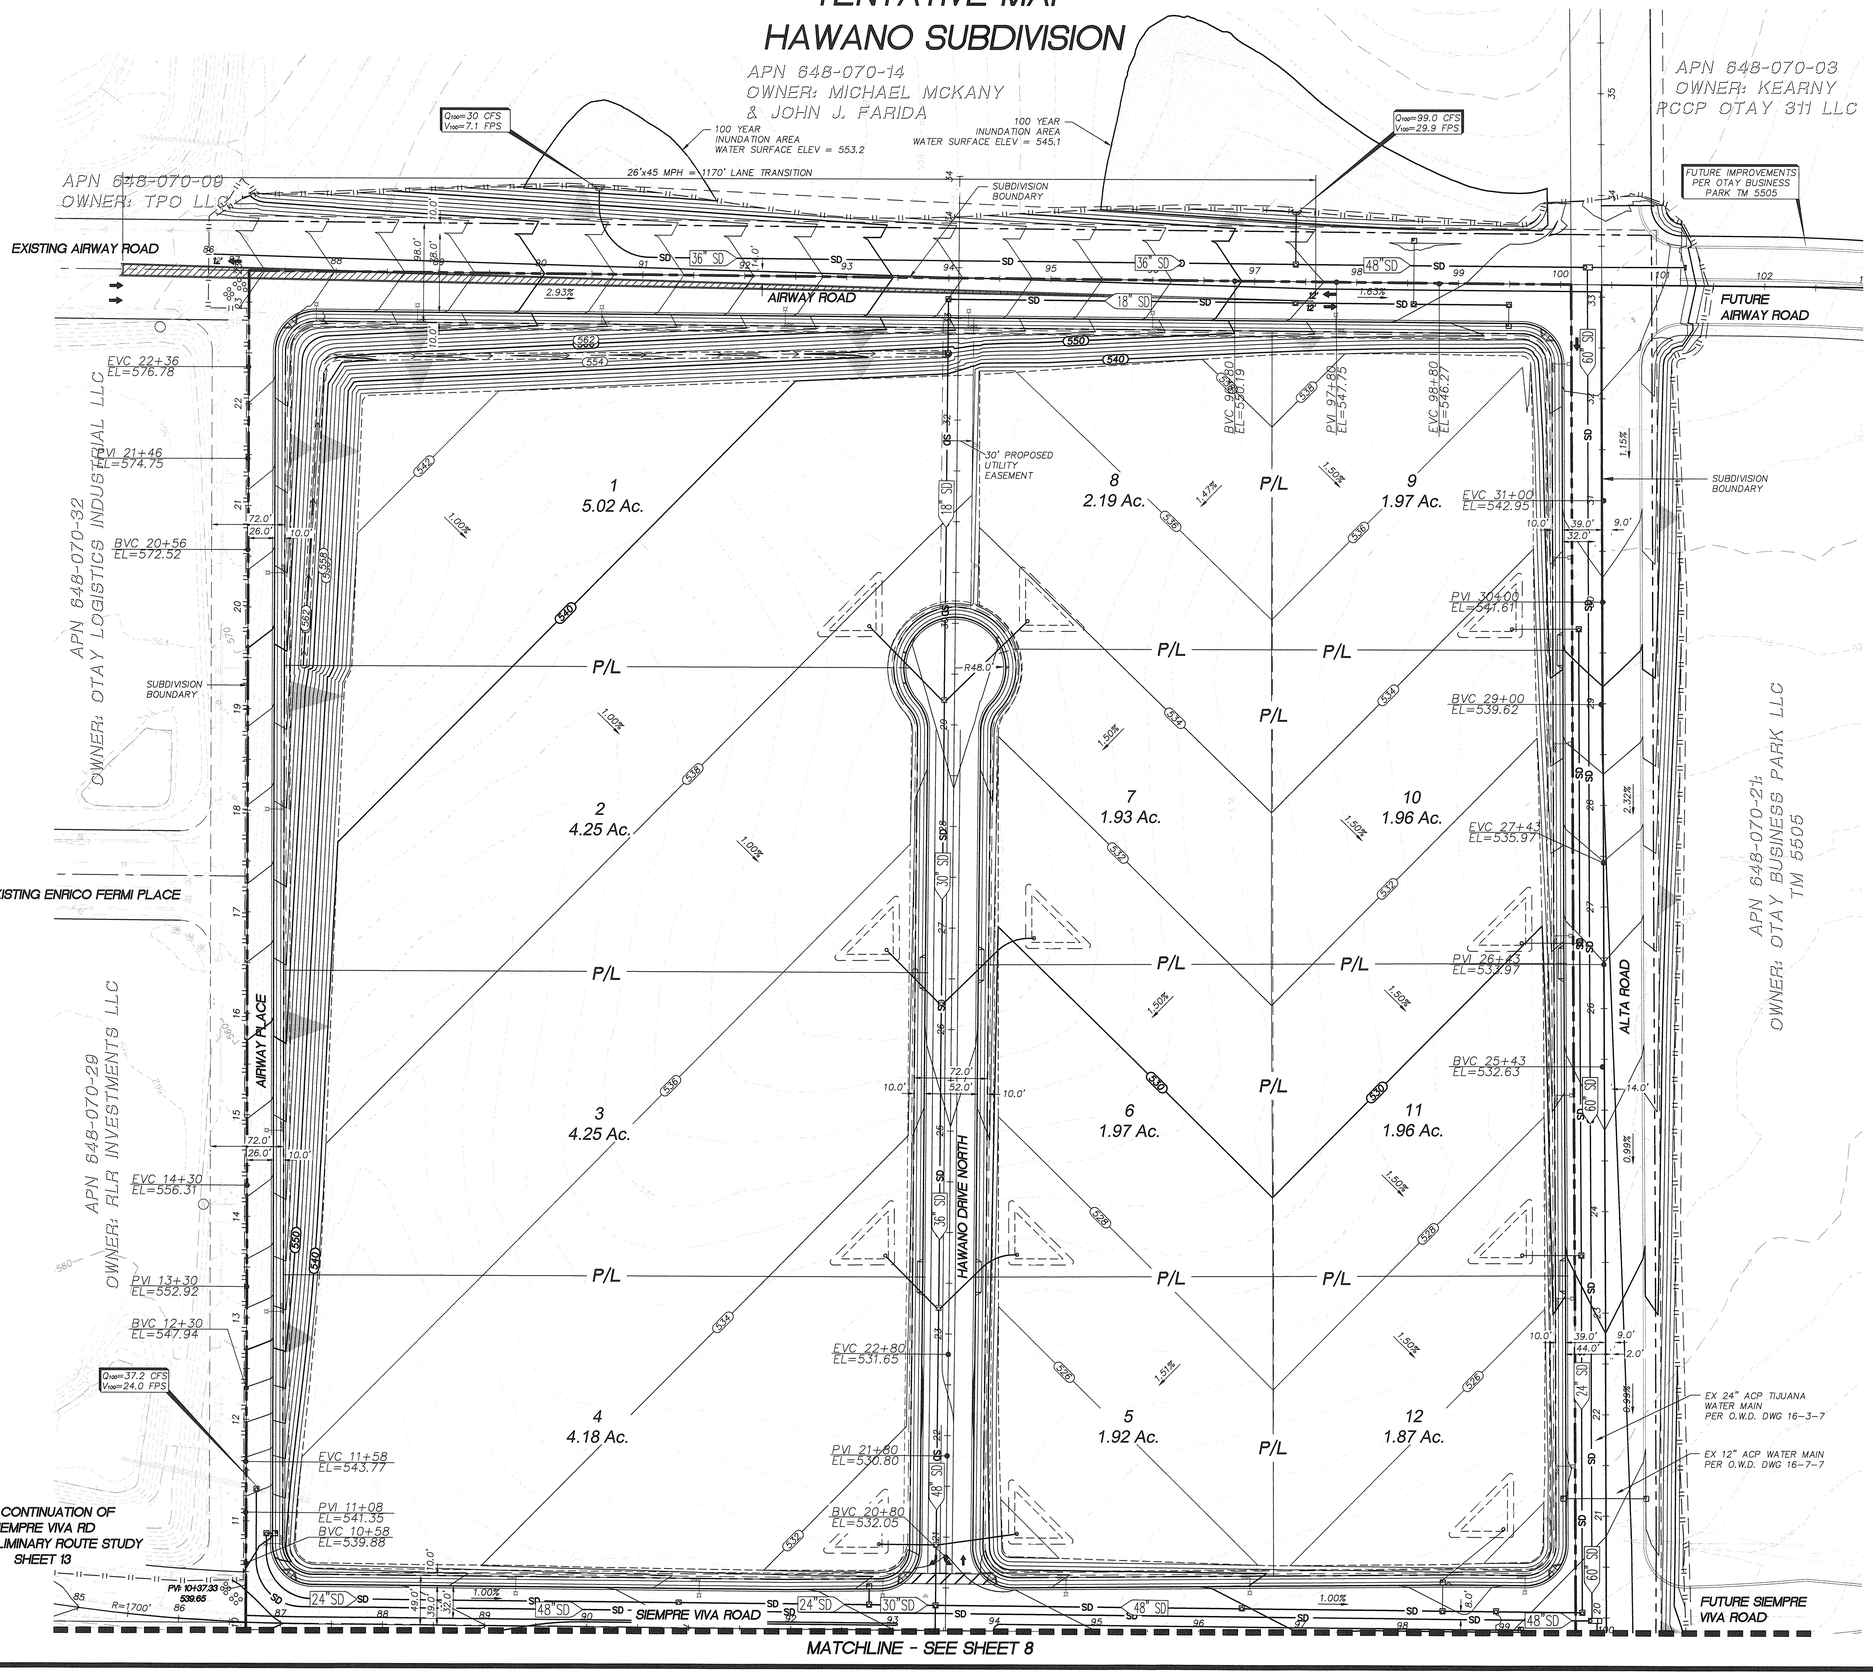

ENGINEER OF WORK

KIMLEY-HORN AND ASSOCIATES, INC.
401 B STREET, SUITE 600
SAN DIEGO, CA. 92101
PHONE: (619) 234-9411
FAX: (619) 234-9433

MATTHEW BARLOW — DATE 9/28/12
R.C.E. C62906 EXP 6/14

NORTH

GRAPHIC SCALE
60 0 30 60 120
1 INCH = 60 FEET

REVISIONS	BY

Kimley-Horn and Associates, Inc.

© 2011 KIMLEY-HORN AND ASSOCIATES, INC.

Engineering, Planning, and Environmental Consultants
401 B Street, Suite 600
San Diego, California 92101
Tel (619) 234-9411 Fax (619) 234-9433

REGISTERED PROFESSIONAL ENGINEER MATTHEW BARLOW No. C62906 CIVIL STATE OF CALIFORNIA

TENTATIVE MAP
GRADING PLAN

SAN DIEGO
HAWANO SUBDIVISION
COUNTY OF SAN DIEGO, CALIFORNIA

Date:	DECEMBER 2011
Scale:	AS SHOWN
Drawn:	
Job:	095765000
Sheet	C-7

7 of 17 Sheets